GT50/076/0003

ROAD TRAFFIC REGULATION ACT 1984 – SECTIONS 64 AND 65
AUTHORISATION OF TRAFFIC SIGNS AND SPECIAL DIRECTIONS

The Secretary of State for Transport, in exercise of her powers under Sections 64 and 65 of the Road Traffic Regulation Act 1984, and of all other powers enabling her in that behalf, for the purpose of informing road users of a bus lane, with permitted use by trams, bicycles and taxis, at Tamworth Road in the London Borough of Croydon, hereby:-

1. authorises the erection at suitable sites on roads for which the London Borough of Croydon is the traffic authority of a traffic sign (hereinafter referred to as "the authorised sign A") conforming as to size, colour and character with the attached drawing numbered GT50/076/0003-2, and

2. authorises the erection at suitable sites on roads for which the London Borough of Croydon is the traffic authority of a traffic sign (hereinafter referred to as "the authorised sign B") conforming as to size, colour and character with the attached drawing numbered GT50/076/0003-3, and

3. authorises the erection at suitable sites on roads for which the London Borough of Croydon is the traffic authority of a traffic sign (hereinafter referred to as "the authorised sign C") conforming as to size, colour and character with the attached drawing numbered GT50/076/0003-4, and

4. authorises the erection at or within 5 metres of the site shown schematically on the attached plan numbered GT50/076/0003-1 of a traffic sign (hereinafter referred to as "the authorised sign D") conforming as to size, colour and character with the attached drawing numbered GT50/076/0003-5, and

5. authorises the erection at suitable sites on roads for which the London Borough of Croydon is the traffic authority of a traffic sign (hereinafter referred to as "the authorised sign E") conforming as to size, colour and character with the attached drawing numbered GT50/076/0003-6, and

6. authorises the erection at suitable sites on roads for which the London Borough of Croydon is the traffic authority of a traffic sign (hereinafter referred to as "the authorised sign F") conforming as to size, colour and character with the attached drawing numbered GT50/076/0003-7, and

7. directs that the authorised sign A shall be used with the road marking to diagram 1010 (when laid diagonally) in Schedule 6 to The Traffic Signs Regulations 2002 (Part I of SI 2002/3113, "the 2002 Regulations"); and

8. directs that notwithstanding the provisions of Direction 21 of the Traffic Signs General Directions 2002 (Part II of SI 2002/3113, "the 2002 Directions"), the authorised sign F shall be used with the plate to design 953.2 in Schedule 5 to the 2002 Regulations; and

9. directs that, notwithstanding the provisions of Direction 18(3) of the 2002 Directions, the authorised sign B or authorised sign F may be used with the road marking to diagram 1048 in Schedule 6 to the 2002 Regulations; and

10. directs that it is a condition of this authorisation that the authorised signs A, B and F may be placed only to indicate the effect of a corresponding Traffic Order; and

11. directs, without prejudice to any statutory provision to the like effect, that it is a condition of this authorisation that the erection of the authorised signs A, B, C, D, E to F at or near the said sites shall continue to have effect only until such day as may be appointed by one month's notice given by the Secretary of State in writing to the traffic authority for the removal or alteration of the authorised signs A, B, C, D, E to F and on that day the said authorisation shall, without prejudice to the giving of any further authorisation or direction, cease to have effect; and

The provisions of Regulations 12, 18 and 19 of the 2002 Regulations shall apply to the authorised sign A in the same manner as they apply to the sign to diagram 958 in Schedule 5 to those Regulations.

The provisions of Regulations 12, 18 and 19 of the 2002 Regulations shall apply to the authorised sign B in the same manner as they apply to the sign to diagram 953 in Schedule 5 to those Regulations

The provisions of Regulations 12, 18 and 19 of the 2002 Regulations shall apply to the authorised sign C in the same manner as they apply to the sign to diagram 962.2 in Schedule 5 to those Regulations

The provisions of Regulations 12, 18 and 19 of the 2002 Regulations shall apply to the authorised sign D in the same manner as they apply to the sign to diagram 2114 in Schedule 7 Part II to those Regulations

The provisions of Regulations 12, 18 and 19 of the 2002 Regulations shall apply to the authorised sign E in the same manner as they apply to the sign to diagram 960 in Schedule 5 to those Regulations

GT50/076/0003

The provisions of Regulations 12, 18 and 19 of the 2002 Regulations shall apply to the authorised sign F in the same manner as they apply to the sign to diagram 953 in Schedule 5 to those Regulations

This authorisation replaces the earlier one dated 2 September 2011 under reference GT50/076/0003 which is hereby revoked.

Dated ..... 6 January 2012

Signed by authority of the Secretary of State

.... [redacted] .....

A Delegated Official of the Department for Transport

CERTIFIED TRUE COPY

[redacted]

25/1/2012

DEPARTMENT FOR TRANSPORT

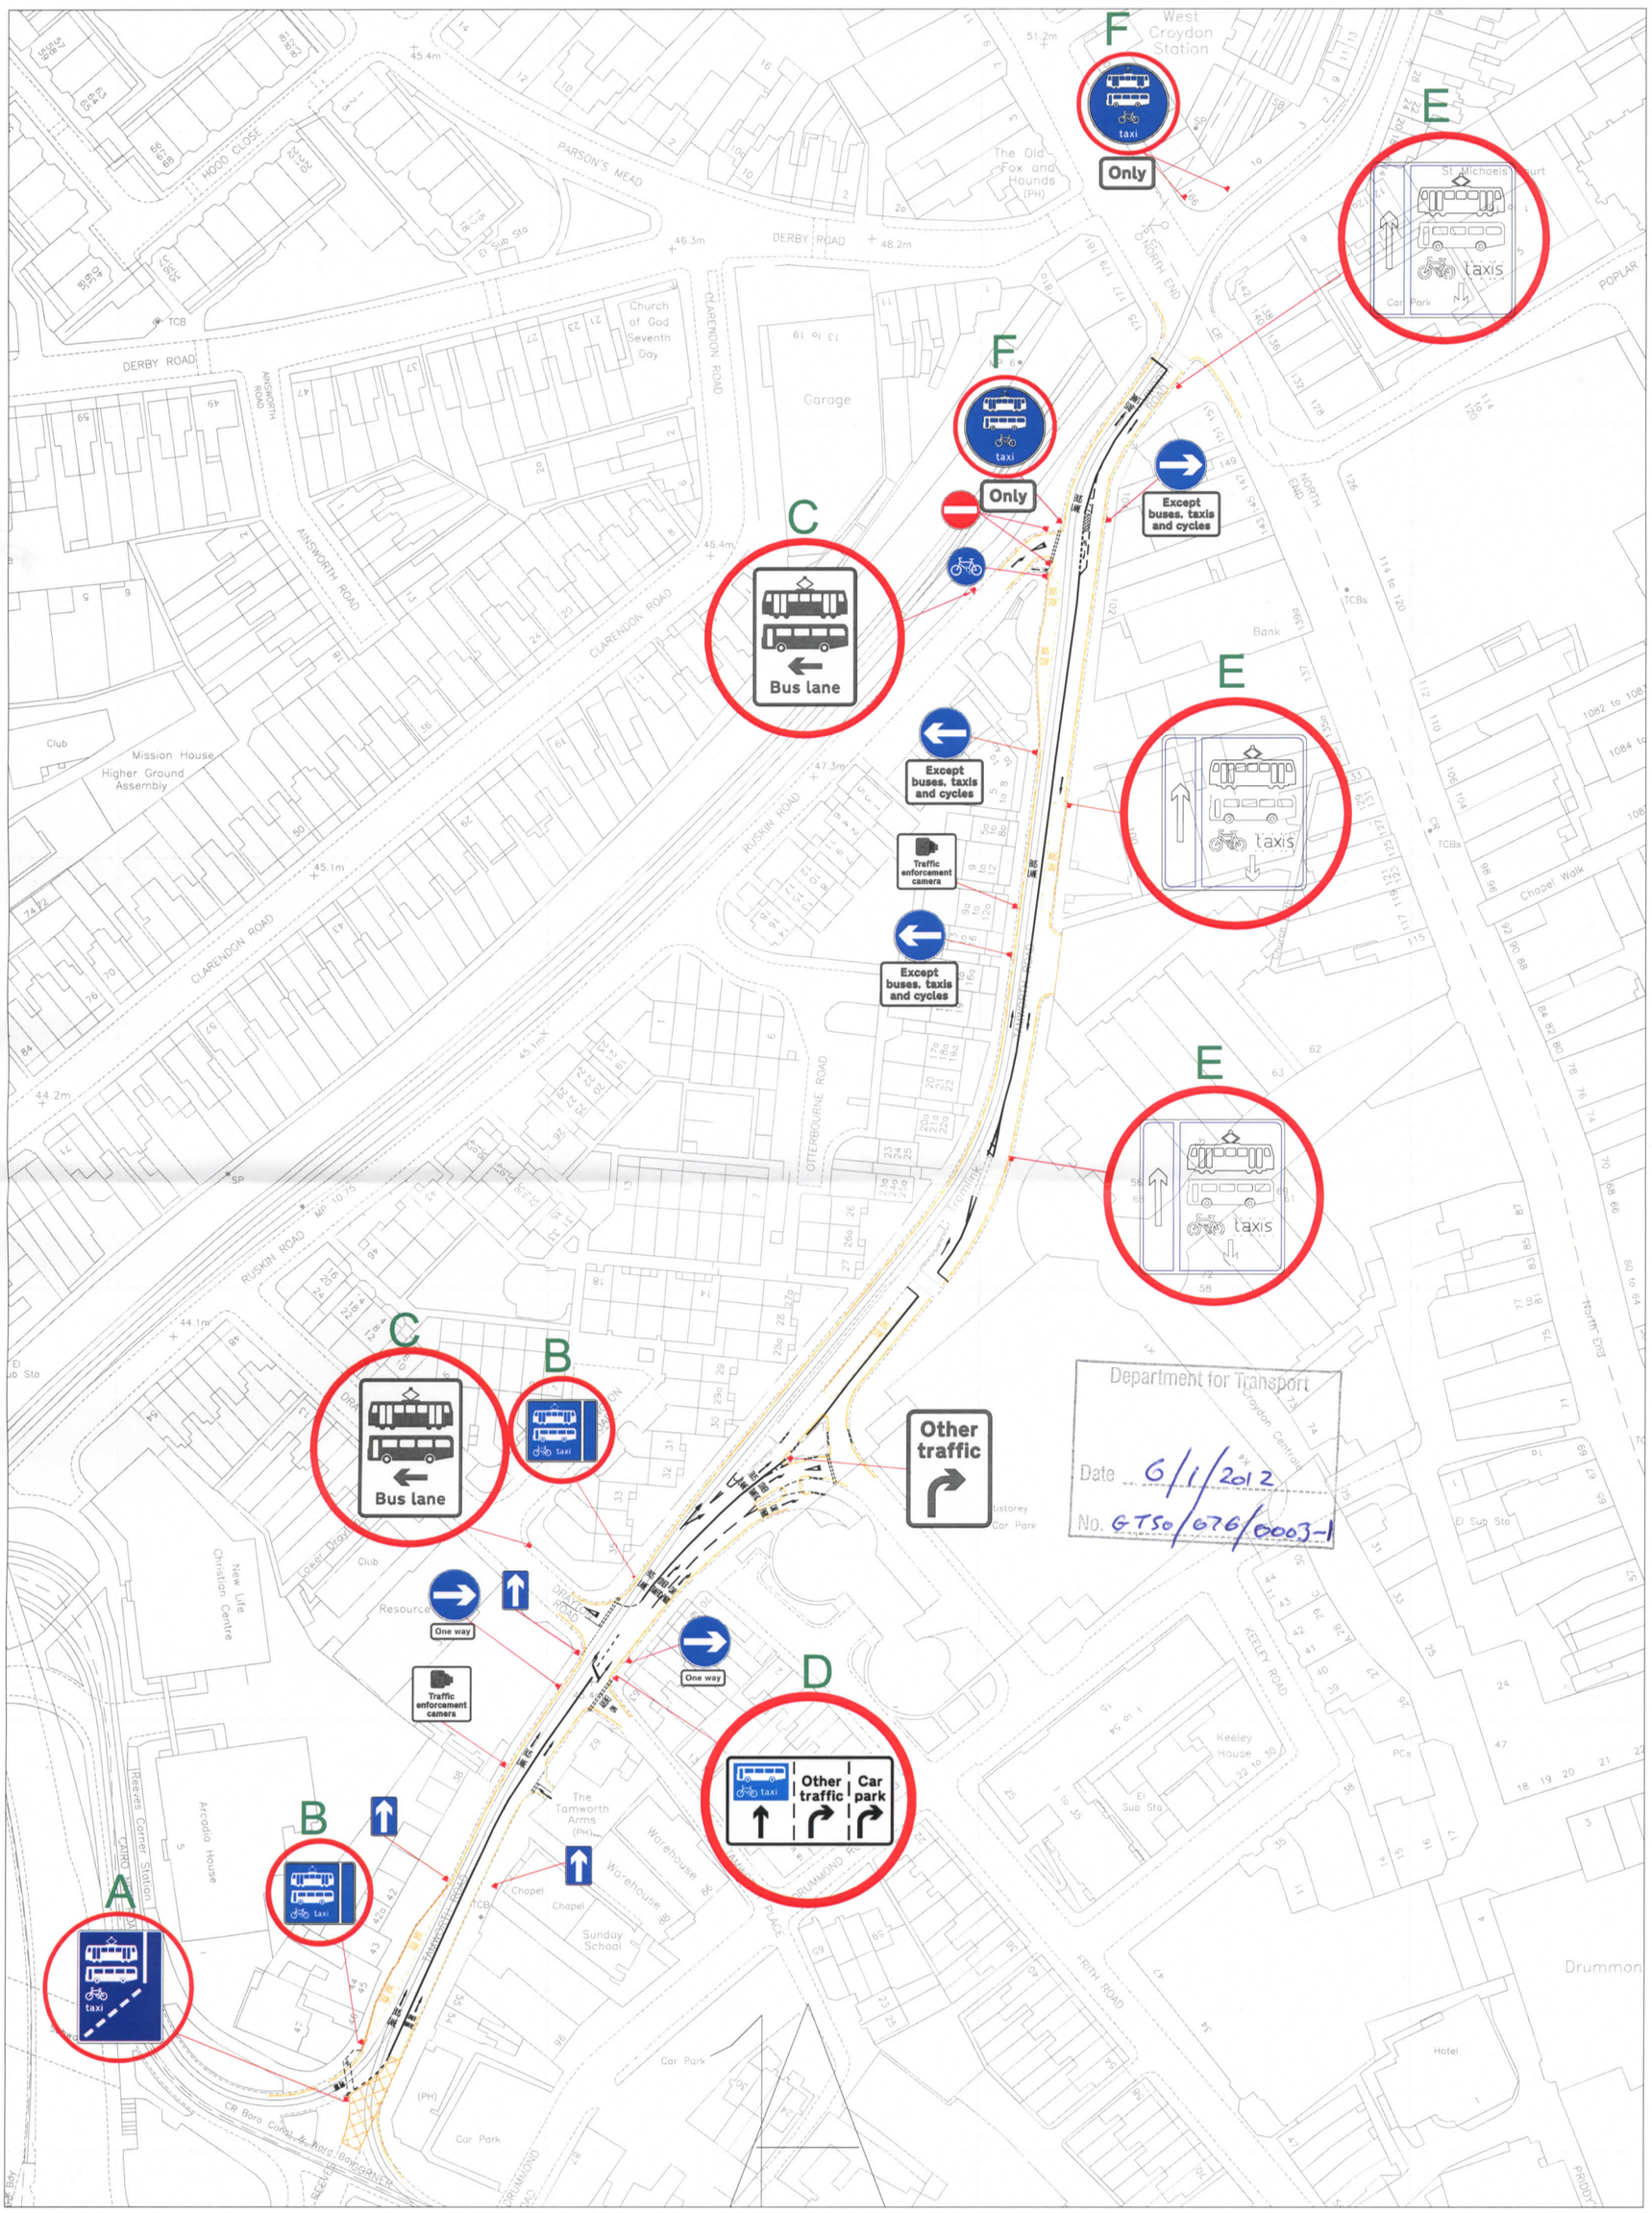

Scheme Name	Drawing Title		Drawn By	Scale	Date
TAMWORTH ROAD TRAM & BUS LANE	Signs and Carriageway Markings	CROYDON COUNCIL Department of Planning, Regeneration & Conservation Executive Director: Emma Peters	D.O	NTS	13/12/11
			Economy & Sustainability Traffic Engineering		Drawing No TE/TAMWRD/01

Traffic & Engineering CROYDON

Department for Transport

Date 3/1/2012

No. 6TSo/076/0003-2

Scheme Ref. Tamworth Road Tram & Bus Lane			
Sign Ref. 958var		x-height 50.0	
Letter colour WHITE		SIGN FACE	
Background BLUE		Width 825mm	
Border WHITE		Height 1088mm	
Material Class RA2 (12899-1:2007)		Area 0.66sq.m	

Scheme name: TAMWORTH ROAD TRAM & BUS LANE	Drawing title: With-flow Bus Lane Sign 958 variation	CROYDON www.croydon.gov.uk Department of Planning & Environment Executive Director: Stephen McDonald	Scale: NTS / Drawn by: F.S.F / Date: 16/11/11	
			TRAFFIC & ENGINEERING	Drawing no. TE/TAMWRD/A
			PUBLIC REALM DIVISION	

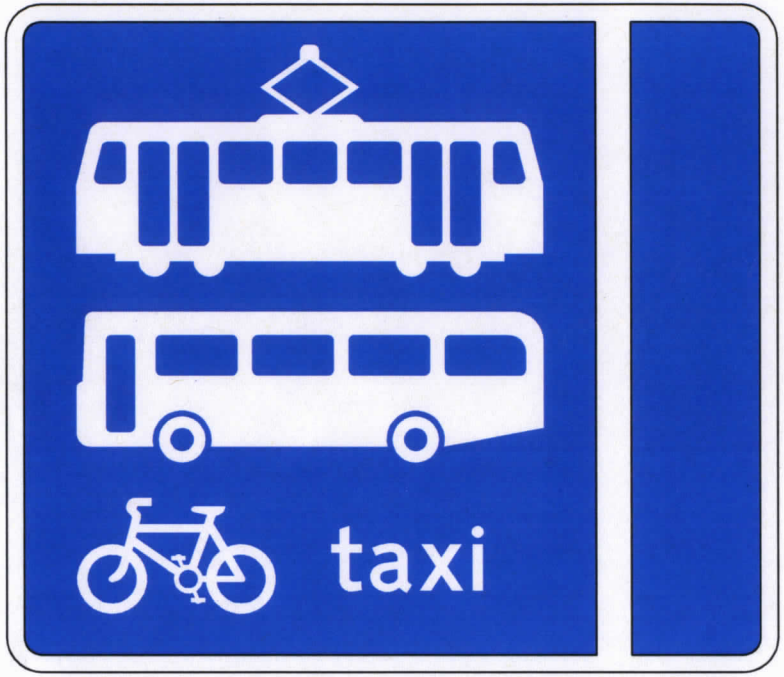

Department for Transport

Date 3/1/2012

No. 6T50/076/0003-3

Scheme Ref. Tamworth Road Tram & Bus Lane			
Sign Ref. 959 var		x-height 50.0	
Letter colour WHITE		SIGN FACE	
Background BLUE		Width 825mm	
Border WHITE		Height 719mm	
Material Class RA2 (12899-1:2007)		Area 0.37sq.m	

Scheme name: TAMWORTH ROAD TRAM & BUS LANE	Drawing title: With-flow Bus Lane Sign 959 variation	CROYDON www.croydon.gov.uk Department of Planning & Environment Executive Director: Stephen McDonald	Scale: NTS	Drawn by: F.S.F	Date: 16/11/11
			TRAFFIC & ENGINEERING	Drawing no. TE/TAMWRD/B	
			PUBLIC REALM DIVISION		

Department for Transport

Date 3/1/2012

No. 6TS0/076/0009-4

Scheme Ref. Tamworth Road Tram & Bus Lane			
Sign Ref. 962var		x-height	50.0
Letter colour	BLACK	SIGN FACE	
Background	WHITE	Width	600mm
Border	BLACK	Height	805mm
Material Class RA2 (12899-1:2007)		Area	0.48sq.m

Scheme name: TAMWORTH ROAD TRAM & BUS LANE	Drawing title: Bus Lane Sign 962 variation	CROYDON www.croydon.gov.uk	Scale: NTS	Drawn by: D.O	Date: 12/12/11
			TRAFFIC & ENGINEERING		Drawing no.
			PUBLIC REALM DIVISION		TE/TAMWRD/C

Scale 1:10
Dimensions (in mm):
Width: 1710, Height: 914
x-Heights: 75, 50
Area: 1.56 sq m
Colours:
black on white
white on blue

LB Croydon, Tamworth Rd 3023

Date printed: 06-01-12

Department for Transport
Date 6/1/2012
No. GT50/076/0003-5

SignPlot v2.70

DfT - IT test purposes only

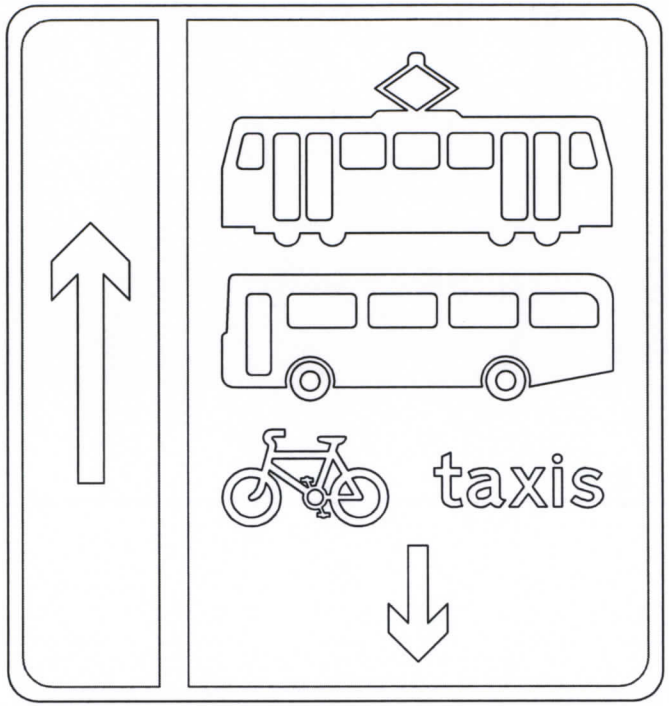

Department for Transport

Date 3/1/2012

No. GTSO/076/0003-6

Scheme Ref. Tamworth Road Tram & Bus Lane			
Sign Ref. 960var		x-height	50.0
Letter colour	WHITE	SIGN FACE	
Background	BLUE	Width	840mm
Border	WHITE	Height	900mm
Material	Class RA2 (12899-1:2007)	Area	0.76sq.m

Scheme name: TAMWORTH ROAD TRAM & BUS LANE	Drawing title: Contra-flow Bus Lane Sign 960 variation	CROYDON www.croydon.gov.uk Department of Planning & Environment Executive Director: Stephen McDonald	Scale: NTS	Drawn by: D.O
			Date: 13/12/11	
			TRAFFIC & ENGINEERING	Drawing no. TE/TAMWRD/E
			PUBLIC REALM DIVISION	

Department for Transport
Date 3/1/2012
No. GTSO/076/0003-7

Scheme Ref. Tamworth Road Tram & Bus Lane			
Sign Ref. 953.1 var		x-height 48	
Letter colour White		SIGN FACE	
Background BLUE		Width 900mm	
Border WHITE		Height 900mm	
Material Class RA2 (12899-1:2007)		Area 0.81sq.m	

Scheme name: TAMWORTH ROAD TRAM & BUS LANE	Drawing title: Tram & Bus Route Traffic Sign 953.1 var	CROYDON www.croydon.gov.uk Department of Planning & Environment Executive Director: Stephen McDonald	Scale: NTS	Drawn by: F.S.F	Date: 16/11/11
			TRAFFIC & ENGINEERING		Drawing no. TE/TAMWRD/F
			PUBLIC REALM DIVISION		