Department for Transport

GT50/070/0009

ROAD TRAFFIC REGULATION ACT 1984 – SECTIONS 64 AND 65

AUTHORISATION OF TRAFFIC SIGNS AND SPECIAL DIRECTIONS

The Secretary of State for Transport, in exercise of his powers under Sections 64 and 65 of the Road Traffic Regulation Act 1984, and of all other powers enabling him in that behalf, for the purpose of informing drivers of a part-time turning restriction at the junction of Bastable Avenue, Renwick road and Wanderer Drive in the London Borough Barking and Dagenham, hereby:-

1. authorises the erection at the sites shown schematically on the plan reference GT50/070/0009-1 of a traffic signs (hereinafter referred to as "the authorised signs A and B") conforming as to size, colour and character with the signs A and B on the said plan the top panel of which shall conform to diagrams 612 or 613 (as appropriate) in Schedule 2 to The Traffic Signs Regulations 2002 (Part I of SI 2002/3113, "the 2002 Regulations"); save that: references to the time of the day, or the day of the week, may be varied or omitted; and

2. authorises the erection at the site shown schematically on the said plan reference GT50/070/0009-1 of a traffic sign (hereinafter referred to as "the authorised sign C") conforming as to size, colour and character with the sign C; save that: references to the time of the day, or the day of the week, may be varied or omitted; and

3. directs that it is a condition of this authorisation that the authorised signs A, B and C may only be placed to indicate the effect of a corresponding Traffic Order; and

Department for Transport

GT50/070/0009

4. directs, without prejudice to any statutory provision to the like effect, that it is a condition of this authorisation that the erection of the authorised signs A, B and C at or near the said sites shall continue to have effect only until such day as may be appointed by one month's notice given by the Secretary of State in writing to the traffic authority for the removal or alteration of the authorised signs A, B and C and on that day the said authorisation shall, without prejudice to the giving of any further authorisation or direction, cease to have effect.

The provisions of Regulations 12, 18 and 19 of the 2002 Regulations shall apply to the authorised signs A, B and C in the same manner as they apply to the sign shown in diagram 612 in Schedule 2 to those Regulations.

Dated 25 July 2013

Signed by authority of the Secretary of State

.....[redacted].....

A Delegated Official of the Department for Transport

CERTIFIED TRUE COPY

[redacted]

26/7/2013

DEPARTMENT FOR TRANSPORT

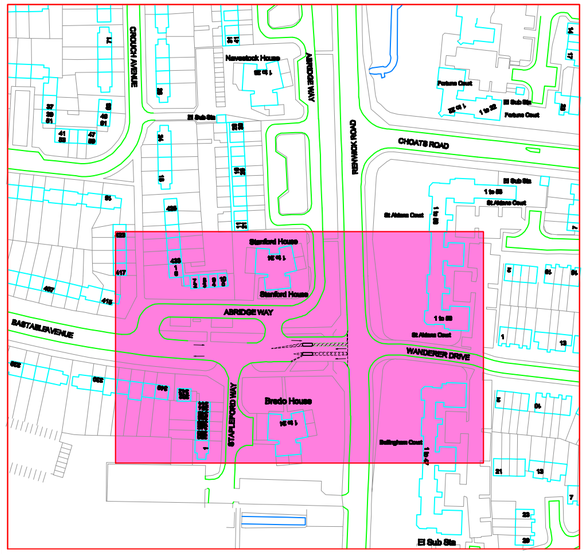

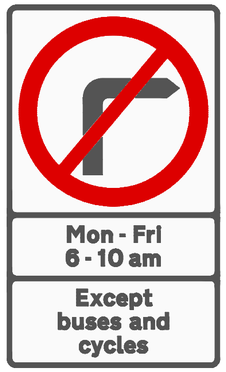

Sign A

Width 675mm
Height 1152mm
X Height 37.5mm

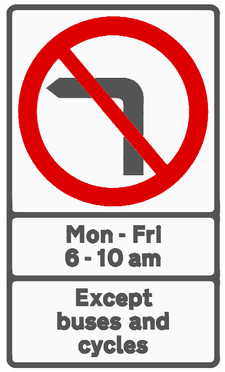

Sign B

Width 675mm
Height 1152mm
X Height 37.5mm

Sign C

Width 734mm
Height 712mm
X Height 50mm

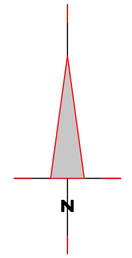

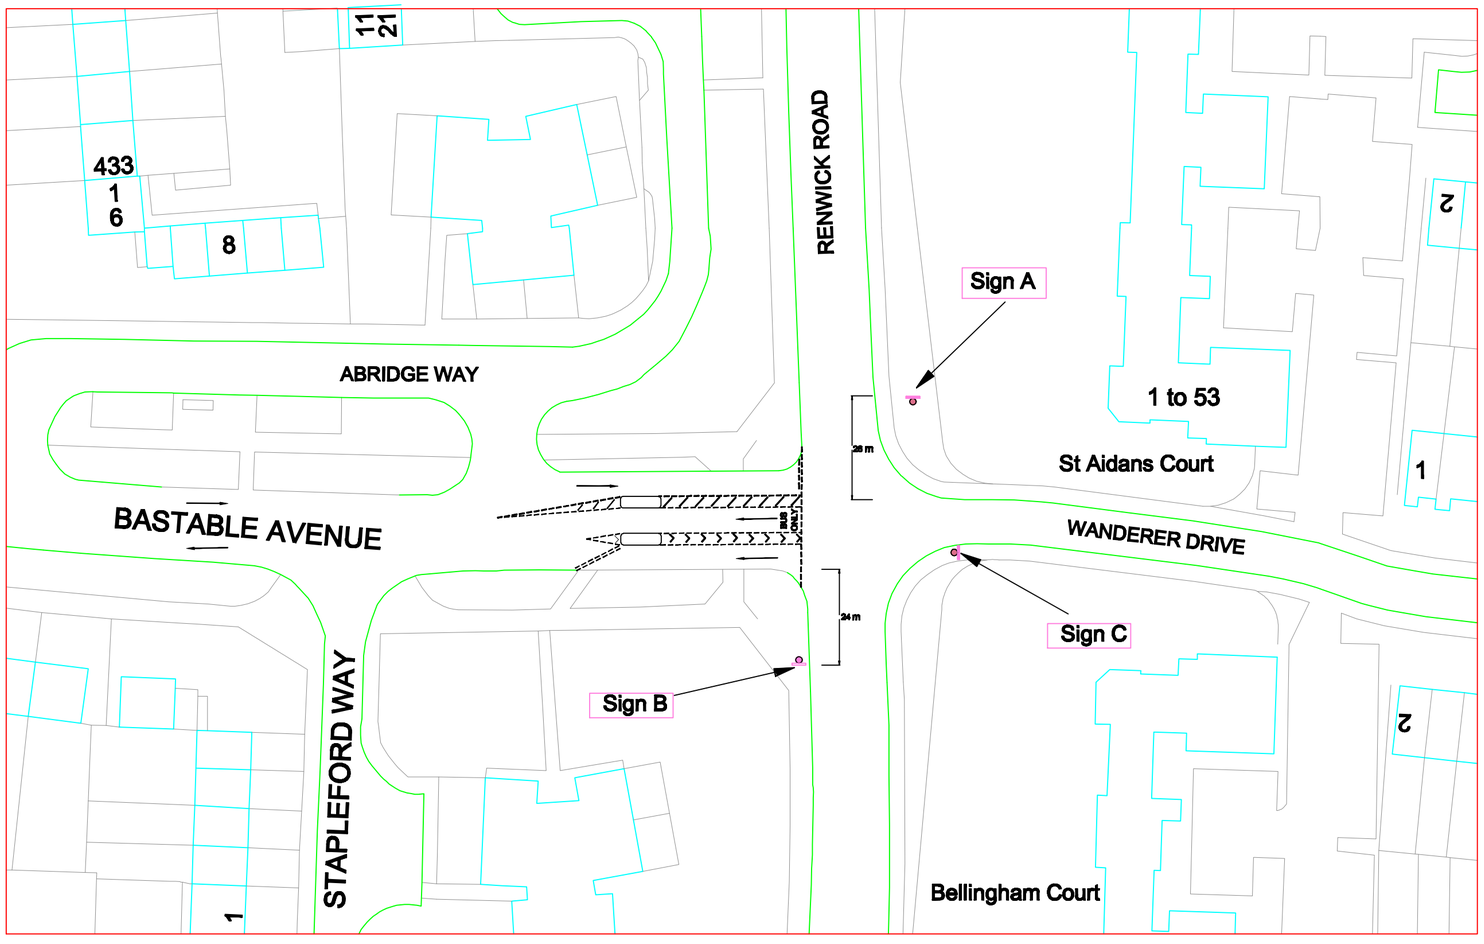

Authorisation required for Sign A and Sign B

Rev.	Amendment	Date
A	Sign C - operational time corrected.	

London Borough of Barking & Dagenham

D. Henaghan
Corporate Director of Customer Services

Head of Environment and Enforcement Services

The London Borough of Barking and Dagenham
Town Hall , Barking
Essex. IG11 7LU
Telephone : 020 8592 4500

Scheme

Renwick Road / Bastable Avenue

Title

Proposed signage

Sign nos 612 and 613 with restricted time of operations.

Drawn A.Nathan	Checked
Scale Not to scale	Date January 2013

Job No. 2814.01	Drawing No. Bastable/2013/1A