Department
for Transport

GT50/124/0014

ROAD TRAFFIC REGULATION ACT 1984 – SECTIONS 64 AND 65
AUTHORISATION OF TRAFFIC SIGNS AND SPECIAL DIRECTIONS

The Secretary of State for Transport, in exercise of his powers under Sections 64 and 65 of the Road Traffic Regulation Act 1984, and of all other powers enabling him in that behalf, for the purpose of informing road users of a banned left turn in Gun Street, Reading, hereby:-

1. authorises the erection at the site indicated schematically on the attached plan numbered GT50/124/0014-1 of a traffic sign consisting of a plate (hereinafter referred to as "the authorised plate") conforming as to size, colour and character with that shown on the attached drawing numbered GT50/124/0014-2; and

2. directs that the authorised plate shall only be used with the sign to diagram 613 in Schedule 2 to the Traffic Signs Regulations 2002 (Part I of S.I. 2002/3113, "the 2002 Regulations"); and

3. directs that the provisions of Direction 21(1) of the Traffic Signs Directions 2002 (Part II of S.I. 2002/3113) shall not apply to the sign to diagram 613 in Schedule 2 to the 2002 Regulations when used with the authorised plate; and

4. directs that it is a condition of this authorisation that the authorised plate may be placed only to indicate the effect of a corresponding Traffic Regulation Order; and

5. directs, without prejudice to any statutory provision to the like effect, that it is a condition of this authorisation that the erection of the authorised plate at or near the said site shall continue to have effect only until such day as may be appointed by one month's notice given by the Secretary of State in writing to the traffic authority for the removal or alteration of the authorised plate and on that day the said authorisation shall, without prejudice to the giving of any further authorisation or direction, cease to have effect.

Department
for Transport

GT50/124/0014

The provisions of Regulations 12 and 20 of the 2002 Regulations shall apply to the authorised plate in the same manner as they apply to the plate shown in diagram 954.3 in Schedule 5 to the 2002 Regulations when used in conjunction with the sign to diagram 613 in Schedule 2 to those Regulations.

Dated ....10 October.... 2014

Signed by authority of the Secretary of State

.....[redacted].....

A Delegated Official of the Department for Transport

CERTIFIED TRUE COPY

[redacted]

13/10/14

DEPARTMENT FOR TRANSPORT

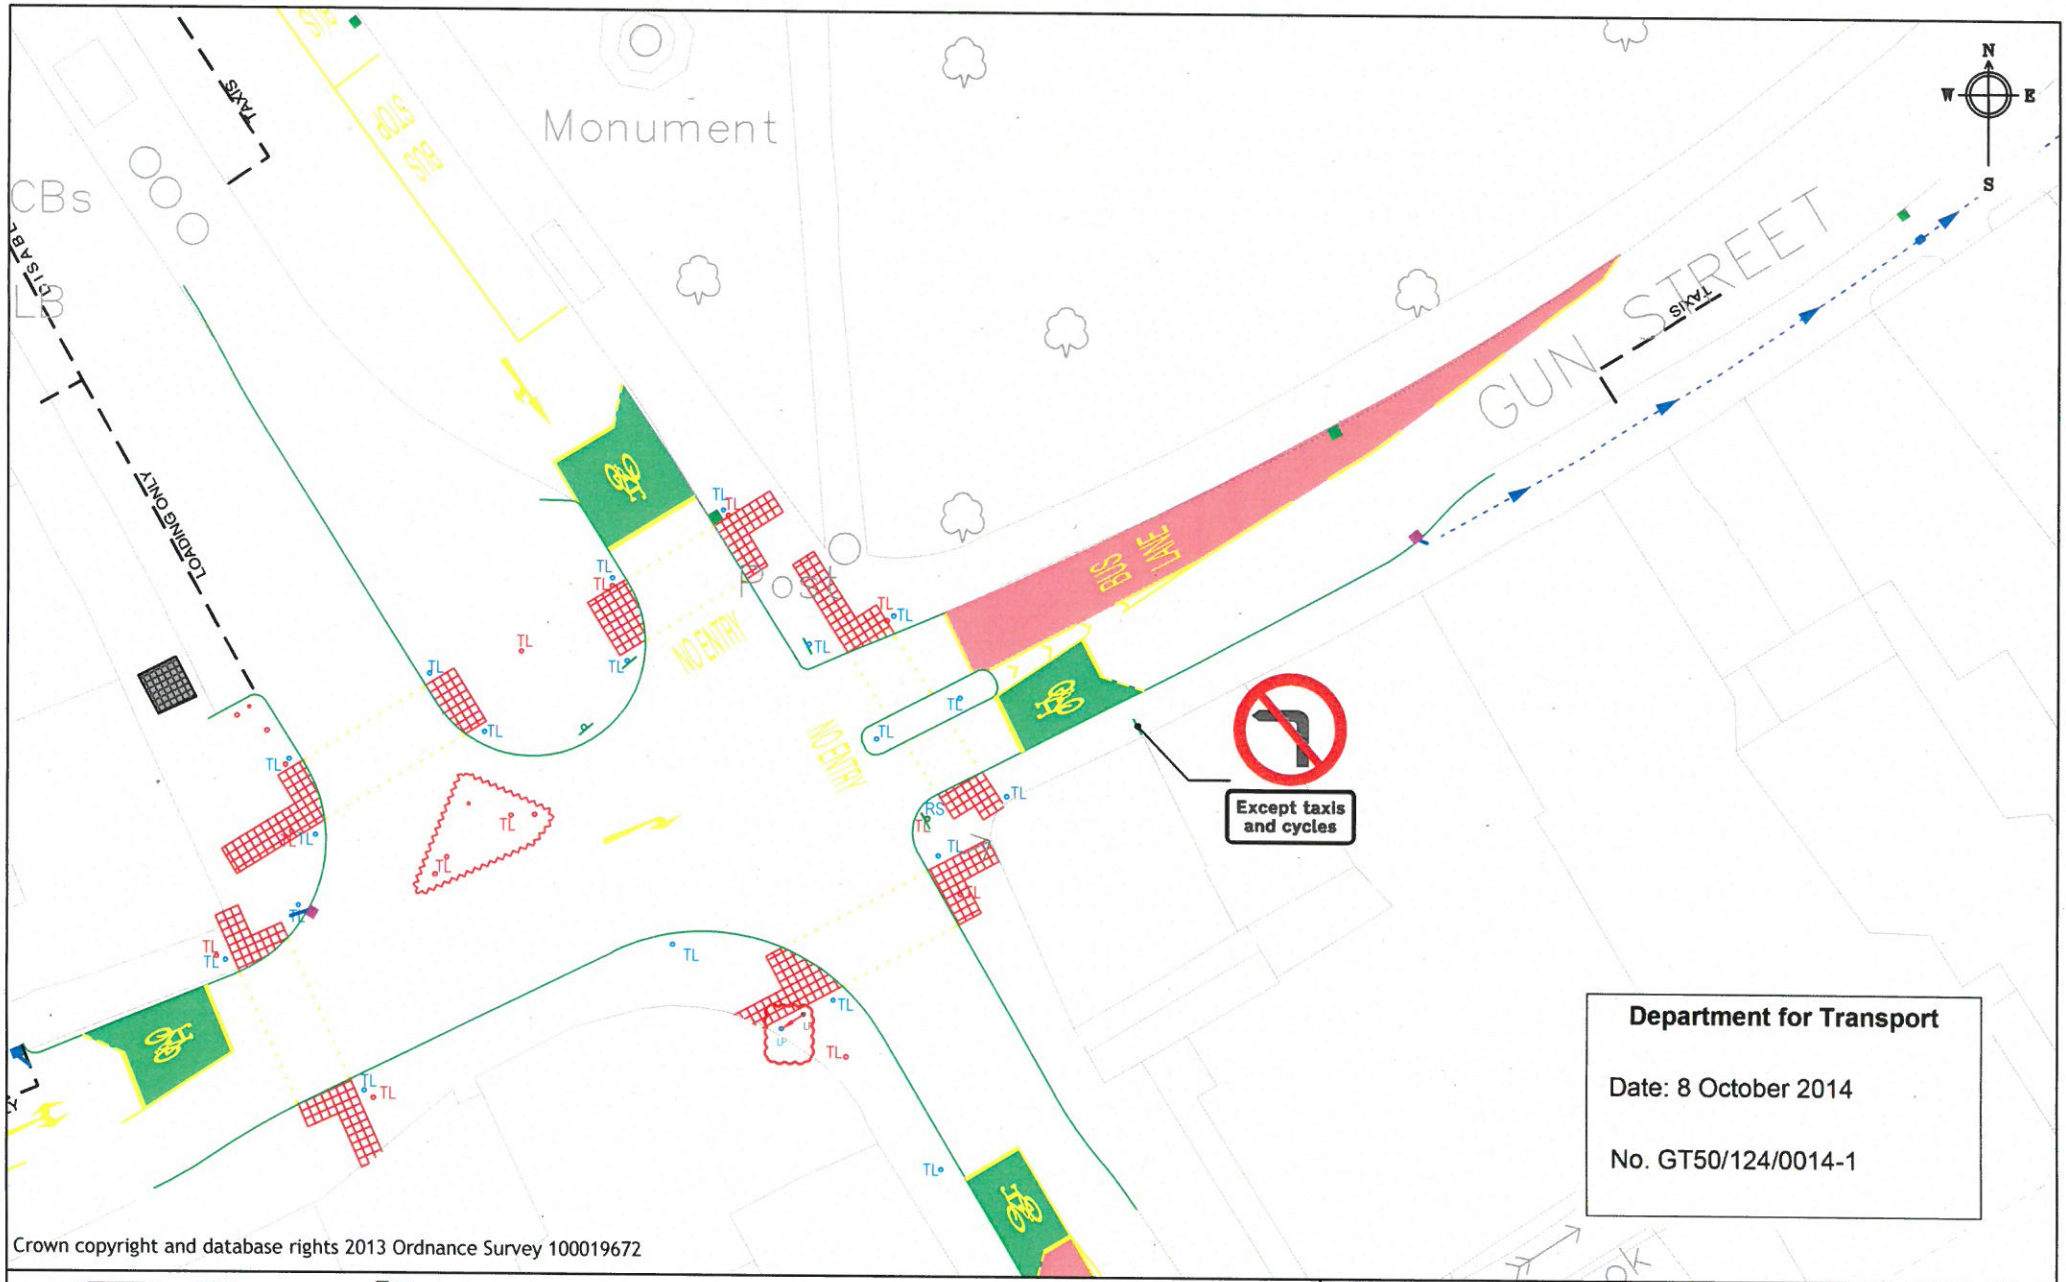

Department for Transport

Date: 8 October 2014

No. GT50/124/0014-1

Crown copyright and database rights 2013 Ordnance Survey 100019672

Reading Borough Council
Working better with you

Department of Environment
and Neighbourhood Services
Civic Centre
Reading
RG1 7AE

Project: Bridge Street, Reading	Scale: 1:500	Drawn: GW	
	Date: 11.07.14	Checked: CB	
		Approved: SB	
Drawing: Proposed pedestrian refuge island	Drawing No. 001		

Except taxis and cycles

Dia 613 & variant of
Supplementary plate Dia 954.4

Except taxis and cycles

Scheme Ref. Gun St	
Sign Ref. Gun St	x–height 50.0
Letter colour BLACK	SIGN FACE
Background WHITE	Width 695mm
Border BLACK	Height 290mm
Material Class RA2 (12899–1: 2007)	Area 0.20sq.m

Department for Transport

Date: 8 October 2014

No. GT50/124/0014-2

Reading Borough Council
Working better with you

Department of Environment
and Neighbourhood Services
Civic Centre
Reading
RG1 7AE

Project: St Mary's Butts Junction Improvements	Scale 1:500	Drawn	GW
	Date 31.07.14	Checked	CB
		Approved	SB
Drawing: Proposed sign required	Drawing No. 001		