Department for Transport

GT50/106/0015

ROAD TRAFFIC REGULATION ACT 1984 – SECTIONS 64 AND 65
AUTHORISATION OF TRAFFIC SIGNS AND SPECIAL DIRECTIONS

The Secretary of State for Transport, in exercise of his powers under Sections 64 and 65 of the Road Traffic Regulation Act 1984, and of all other powers enabling him in that behalf, for the purpose of informing road users of an offside bus lane at Cow Hill in Newcastle-upon-Tyne, hereby:-

1. authorises the erection at or within 5 metres of the site indicated at "SIGN REF 1A" on the attached plan numbered GT50/106/0015-1 of a traffic sign (hereinafter referred to as "the authorised sign A") conforming as to size, colour and character with that referenced as "Ref 1A" on the attached drawing numbered GT50/106/0015-2; and

2. authorises the erection at or within 5 metres of the sites indicated at "SIGN REF 1B" on the said plan of a traffic sign (hereinafter referred to as "the authorised sign B") conforming as to size, colour and character with that referenced as "Ref 1B" on the said drawing; and

3. directs that, notwithstanding the provisions of Direction 18(3) of the Traffic Signs General Directions 2002 (Part II of S.I. 2002/3113, "the 2002 Directions"), the authorised sign A may be used with the road marking to diagram 1010 in Schedule 6 to the Traffic Signs Regulations 2002 (Part I of S.I. 2002/3113, "the 2002 Regulations"); and

4. directs that, notwithstanding the provisions of Direction 18(3) of the 2002 Directions, the authorised sign B shall be used with the road markings to diagram 1048 and diagram 1049 in Schedule 6 to the 2002 Regulations; and

5. directs that it is a condition of this authorisation that the authorised sign A and the authorised sign B may be placed only to indicate the effect of a corresponding Traffic Regulation Order; and

Department for Transport

GT50/106/0015

6. directs, without prejudice to any statutory provision to the like effect, that it is a condition of this authorisation that the erection of the authorised sign A and the authorised sign B at or near the said sites shall continue to have effect only until such day as may be appointed by one month's notice given by the Secretary of State in writing to the traffic authority for the removal or alteration of the authorised sign A and the authorised sign B and on that day the said authorisation shall, without prejudice to the giving of any further authorisation or direction, cease to have effect.

The provisions of Regulations 12, 18 and 19 of the 2002 Regulations shall apply to the authorised sign A in the same manner as they apply to the sign to diagram 958 in Schedule 5 to those Regulations.

The provisions of Regulations 12, 18 and 19 of the 2002 Regulations shall apply to the authorised sign B in the same manner as they apply to the sign to diagram 959 in Schedule 5 to those Regulations.

Dated ..... 7 April 2016

Signed by authority of the Secretary of State

..... [redacted] .

A Delegated Official of the Department for Transport

CERTIFIED TRUE COPY

[redacted]

7/4/16

DEPARTMENT FOR TRANSPORT

© Crown Copyright and database right [2015]. Ordnance Survey [100019569].

Department for Transport

Date : 6 April 2016

No. GT50/106/0015-1

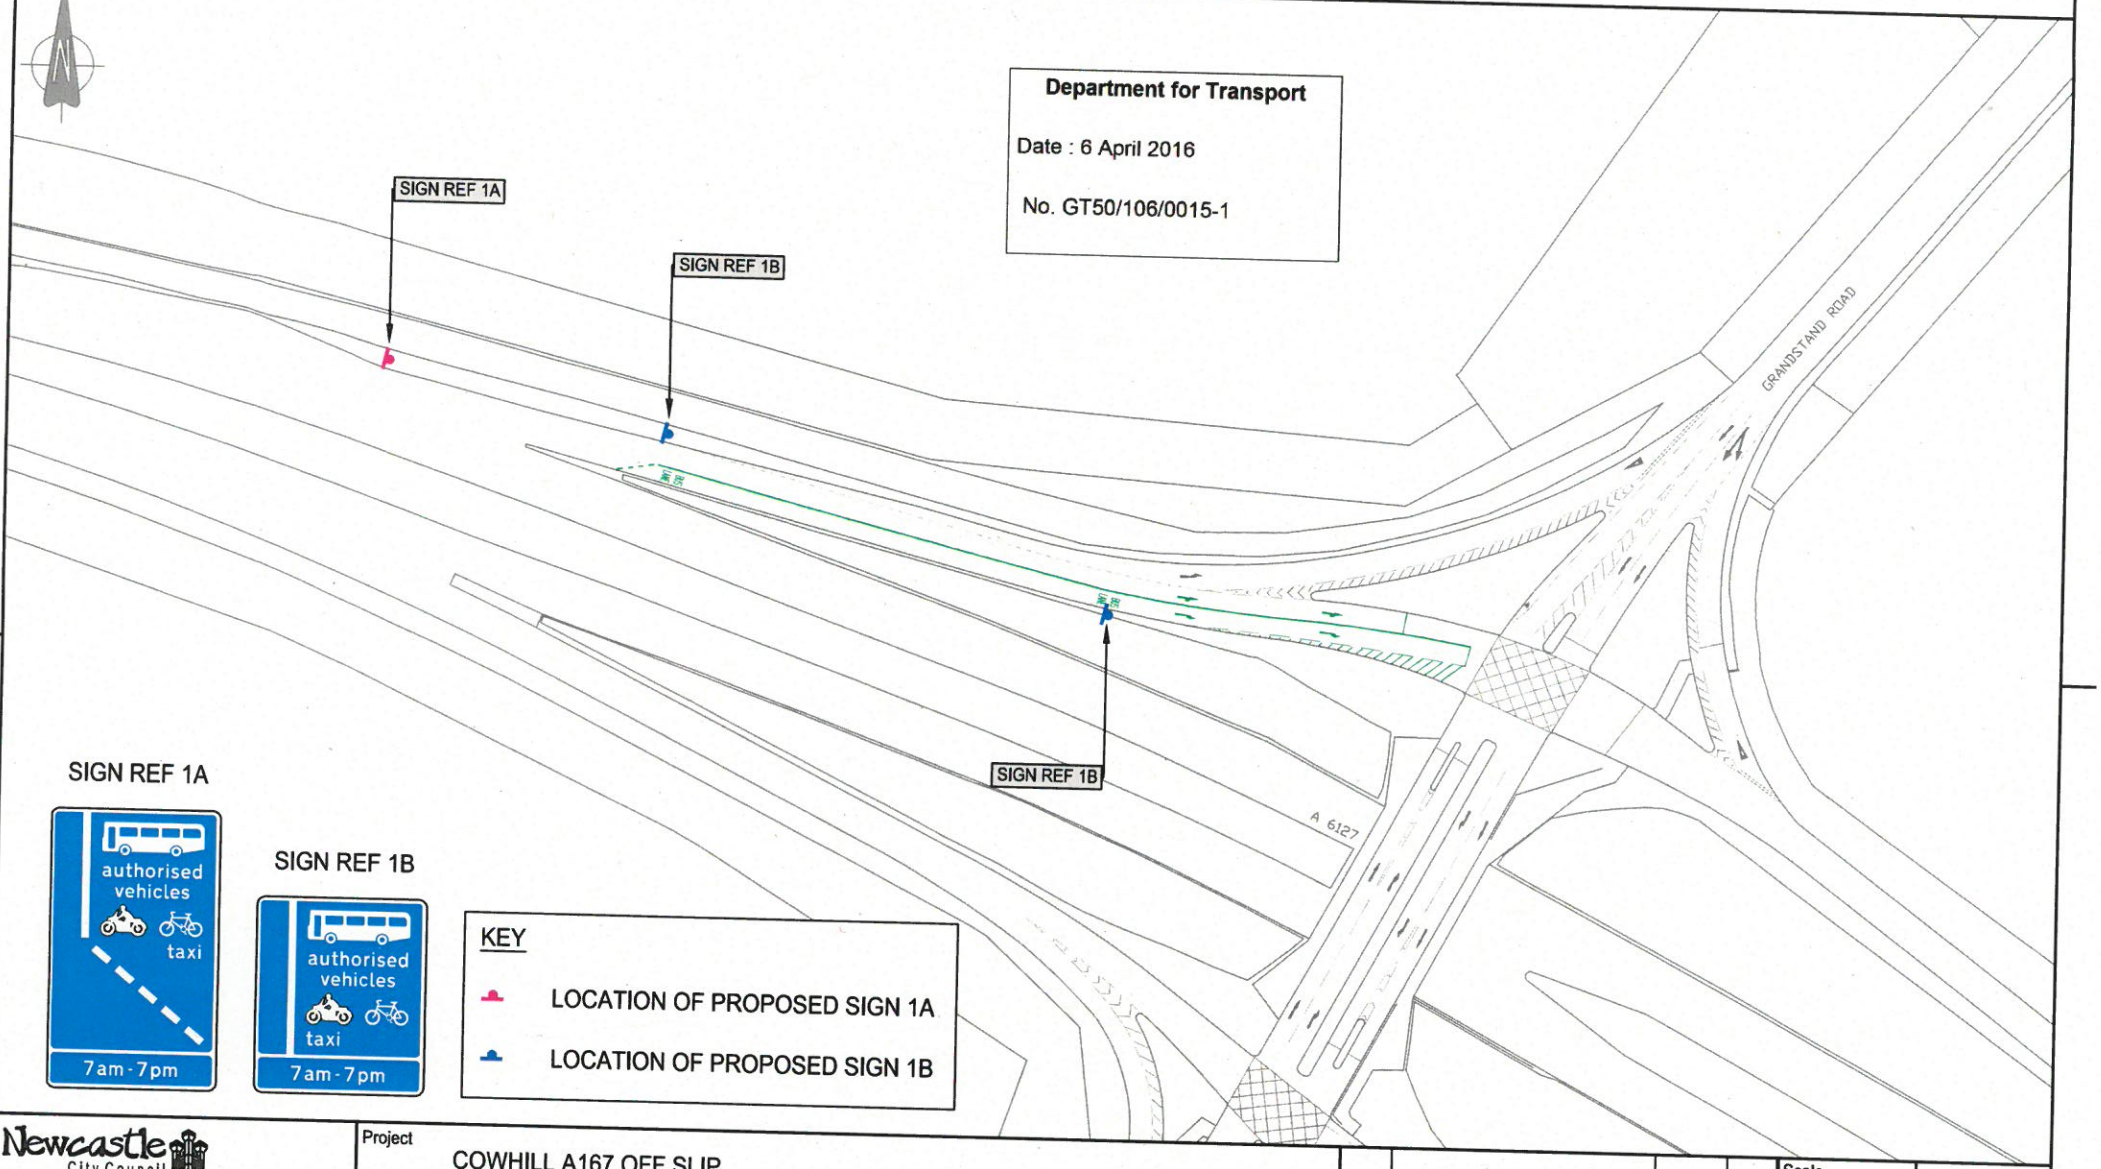

SIGN REF 1A

SIGN REF 1B

KEY

- LOCATION OF PROPOSED SIGN 1A
- LOCATION OF PROPOSED SIGN 1B

Newcastle City Council

Technical Consultancy
Communities
Civic Centre, Barras Bridge
Newcastle upon Tyne NE1 8QH
Tel.0191 2787878 Fax.0191 2114988

PETER GRAY
HEAD OF HIGHWAYS AND LOCAL SERVICES

Project: COWHILL A167 OFF SLIP

Drawing Title: PROPOSED BUS LANE SIGNS
AUTHORISATION DRAWING

Status: INFO

Rev.	Description	Date	By

Scale: NOT TO SCALE

Date 21.05.15

Drawn LR

Prepared

Original Size A3

Checked SD

Drawing No. TM.C486.N001

Revision

© Crown Copyright and database right [2015]. Ordnance Survey [100019569].

Scheme Ref. Bus Lane Signs			
Sign Ref. 1A		x-height	75.0
Letter colour	BLACK	SIGN FACE	
Background	WHITE	Width	1240mm
Border	BLACK	Height	2050mm
Material	Class RA2 (12899-1:2007)	Area	2.54sq.m

POST(S) & FOUNDATIONS			POST REF D
Mounting Height	2100mm	Bases	Combined
Number	2	Base Width	1500mm
Size	114.3x5CHS	Base Length	1400mm
Length	4875mm	Base Depth	700mm
Centres	800mm	Base Vol. o/a	1.47 m3
Illumination	No	Earth Cover	125mm

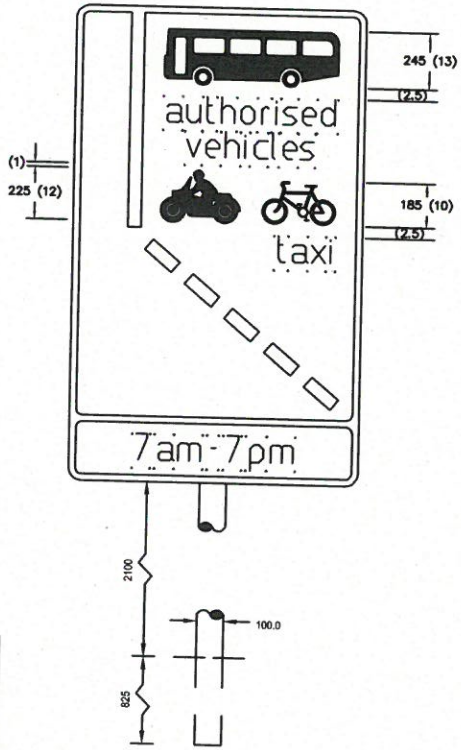

Department for Transport

Date : 6 April 2016

No. GT50/106/0015-2

Scheme Ref. Bus Lane Signs			
Sign Ref. 1B		x-height	75.0
Letter colour	BLACK	SIGN FACE	
Background	WHITE	Width	1240mm
Border	BLACK	Height	1435mm
Material	Class RA2 (12899-1:2007)	Area	1.78sq.m

POST(S) & FOUNDATIONS			POST REF E
Mounting Height	2100mm	Bases	Combined
Number	2	Base Width	1600mm
Size	114.3x5CHS	Base Length	1100mm
Length	4200mm	Base Depth	600mm
Centres	1000mm	Base Vol. o/a	1.06 m3
Illumination	No	Earth Cover	125mm

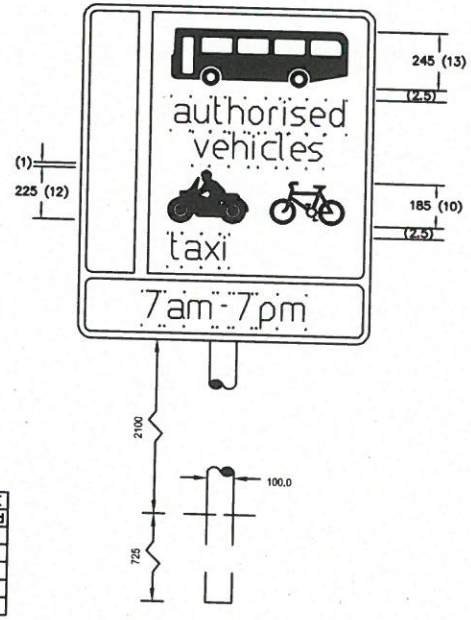

Notes:

1. All dimensions in Millimetres.
2. The bus symbol may be varied to the 'local bus' symbol shown on drawing S25 sheet 2.
3. The times of operation may be varied or omitted.

Newcastle City Council

Technical Consultancy
Communities
Civic Centre, Barras Bridge
Newcastle upon Tyne NE1 8QH
Tel.0191 2787878 Fax.0191 2114988

PETER GRAY
HEAD OF HIGHWAYS AND LOCAL SERVICES

Project: BUS LANE PROPOSALS

Drawing Title: PROPOSED BUS LANE SIGNS
SIGN REF 1A AND 1B

Status: INFO

Rev.	Description	Date	By

Scale: NOT TO SCALE
Date: 21.05.15
Drawn: LR
Prepared:
Original Size: A3
Checked: SD
Drawing No.: TM.C486.N002
Revision: