Department for Transport

GT50/187/0013

ROAD TRAFFIC REGULATION ACT 1984 – SECTIONS 64 AND 65

AUTHORISATION OF TRAFFIC SIGNS AND SPECIAL DIRECTIONS

The Secretary of State for Transport, in exercise of his powers under Sections 64 and 65 of the Road Traffic Regulation Act 1984, and of all other powers enabling him in that behalf, for the purpose of informing road users of the conditions of use of bus lanes on roads for which Wolverhampton City Council is the traffic authority, hereby:-

1. authorises the erection at or within 5 metres of the sites marked schematically, in the attached set of plans numbered GT50/187/0013-1 of a traffic (hereinafter referred to as "the authorised sign A") conforming as to size, colour and character with that referenced "HIGH 01" in the attached set of drawings numbered GT50/187/0013-2; and

2. authorises the erection at or within 5 metres of the site marked schematically, in the said set of plans of a traffic (hereinafter referred to as "the authorised sign B") conforming as to size, colour and character with that referenced "HIGH 02" in the said set of drawings; and

3. authorises the erection at or within 5 metres of the sites marked schematically, in the said set of plans of a traffic (hereinafter referred to as "the authorised sign C") conforming as to size, colour and character with that referenced "953A" in the said set of drawings; and

Department for Transport

GT50/187/0013

4. authorises the erection at or within 5 metres of the sites marked schematically, in the said set of plans of a traffic (hereinafter referred to as "the authorised sign D") conforming as to size, colour and character with that referenced "958G" in the said set of drawings; and

5. authorises the erection at or within 5 metres of the sites marked schematically, in the said set of plans of a traffic (hereinafter referred to as "the authorised sign E") conforming as to size, colour and character with that referenced "959G" in the said set of drawings; and

6. directs that it is a condition of this authorisation that the authorised signs A to E may be placed only to indicate the effect of a corresponding Traffic Regulation Order; and

7. directs, without prejudice to any statutory provision to the like effect, that it is a condition of this authorisation that the erection of the authorised signss A to E shall continue to have effect only until such day as may be appointed by one month's notice given by the Secretary of State in writing to the traffic authority for the removal or alteration of the authorised signs A to E and on that day the said authorisation shall, without prejudice to the giving of any further authorisation or direction, cease to have effect; and

The provisions of Regulations 12, 8 and 19 of the Traffic Signs Regulations 2002 (Part I of S.I. 2002/3113 ("the 2002 Regulations") shall apply to the authorised signs A to B in the same manner as they apply to the to diagram 2108 in Schedule 17 to those Regulations.

Department for Transport

GT50/187/0013

The provisions of Regulations 12, 18 and 19 of the 2002 Regulations shall apply to the authorised signs C to E in the same manner as they apply to the to diagram 969 in Schedule 5 to those Regulations.

Dated ..4 April..2016

ed by authority of the Secretary of State

..... [redacted] .....

A Delegated Official of the Department for Transport

CERTIFIED TRUE COPY

[redacted]

6/4/2016

DEPARTMENT FOR TRANSPORT

Department for Transport
Date: 4 April 2016
No. GT50/187/0013-2

NOTE: ALL DIMENSIONS EXPRESSED AS STROKE WIDTHS UNLESS OTHERWISE STATED
1 STROKE WIDTH (SW) = 1/4 OF X-HEIGHT
60mm X-HEIGHT SW = 15
SIGN DESIGNED USING KEYSIGNS SOFWARE

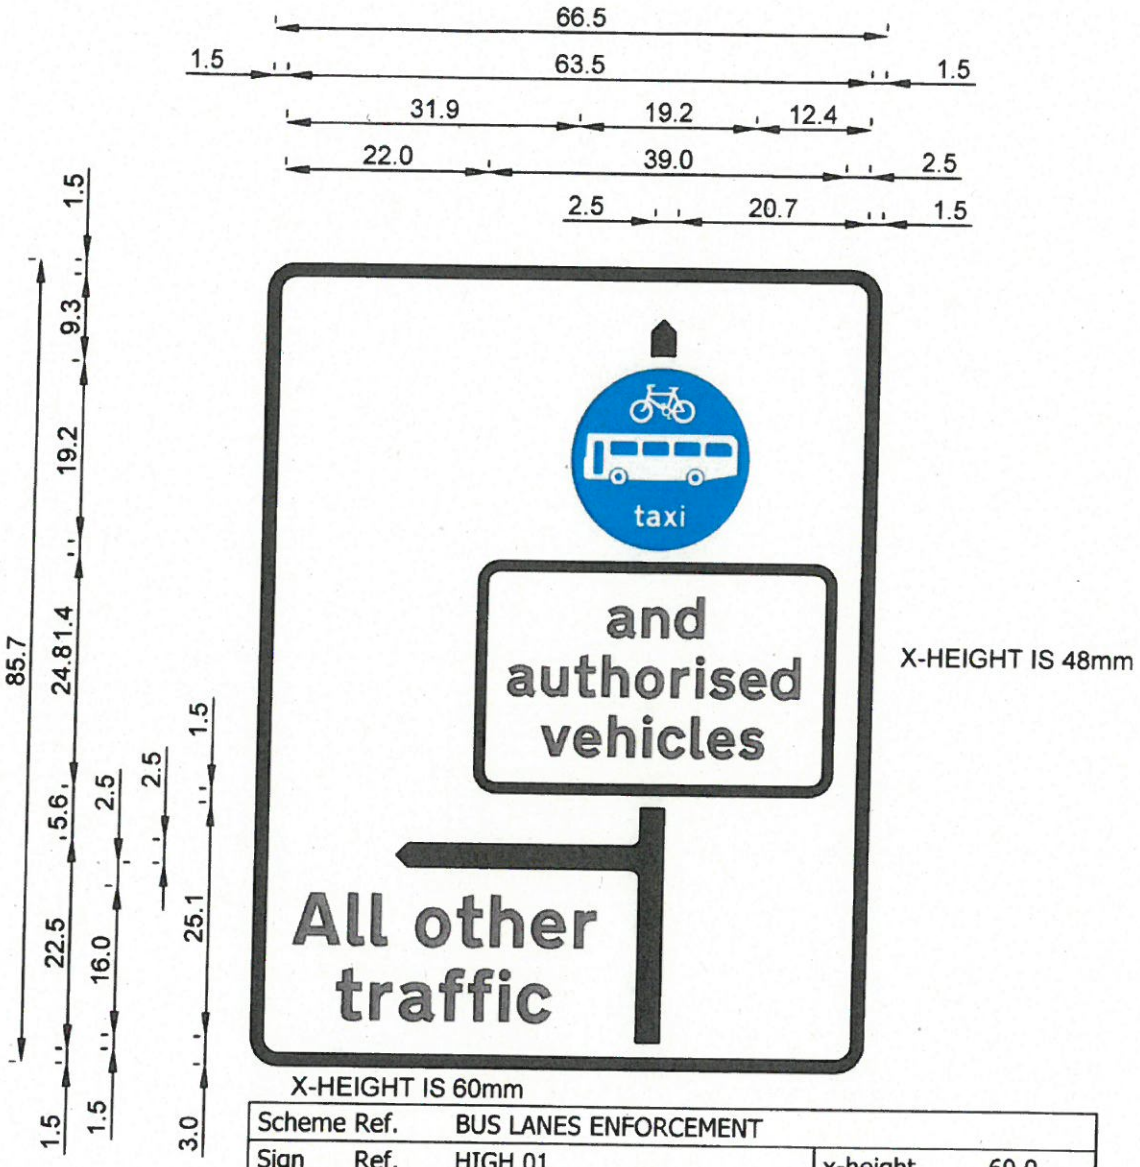

X-HEIGHT IS 48mm

X-HEIGHT IS 60mm

Scheme Ref.	BUS LANES ENFORCEMENT		
Sign Ref.	HIGH 01	x-height	60.0
Letter colour	BLACK	SIGN FACE	
Background	WHITE	Width	995mm
Border	BLACK	Height	1285mm
Material	Microprismatic	Area	1.28m²

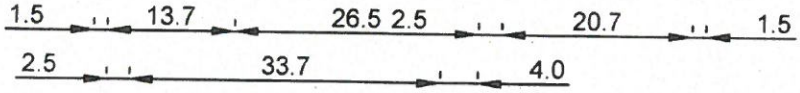

Wolverhampton City Council Regeneration & Environment, Transportation Services, Heantun House, Salop Street, Wolverhampton WV3 0SQ.	BUS LANES ENFORCEMENT ROAD SIGN HIGH 01	Date 02/02/16 Scale NTS Drwg. No. T4/3395A

NOTE: ALL DIMENSIONS EXPRESSED AS STROKE WIDTHS UNLESS OTHERWISE STATED
1 STROKE WIDTH (SW) = 1/4 OF X-HEIGHT
60mm X-HEIGHT SW = 15
SIGN DESIGNED USING KEYSIGNS SOFWARE

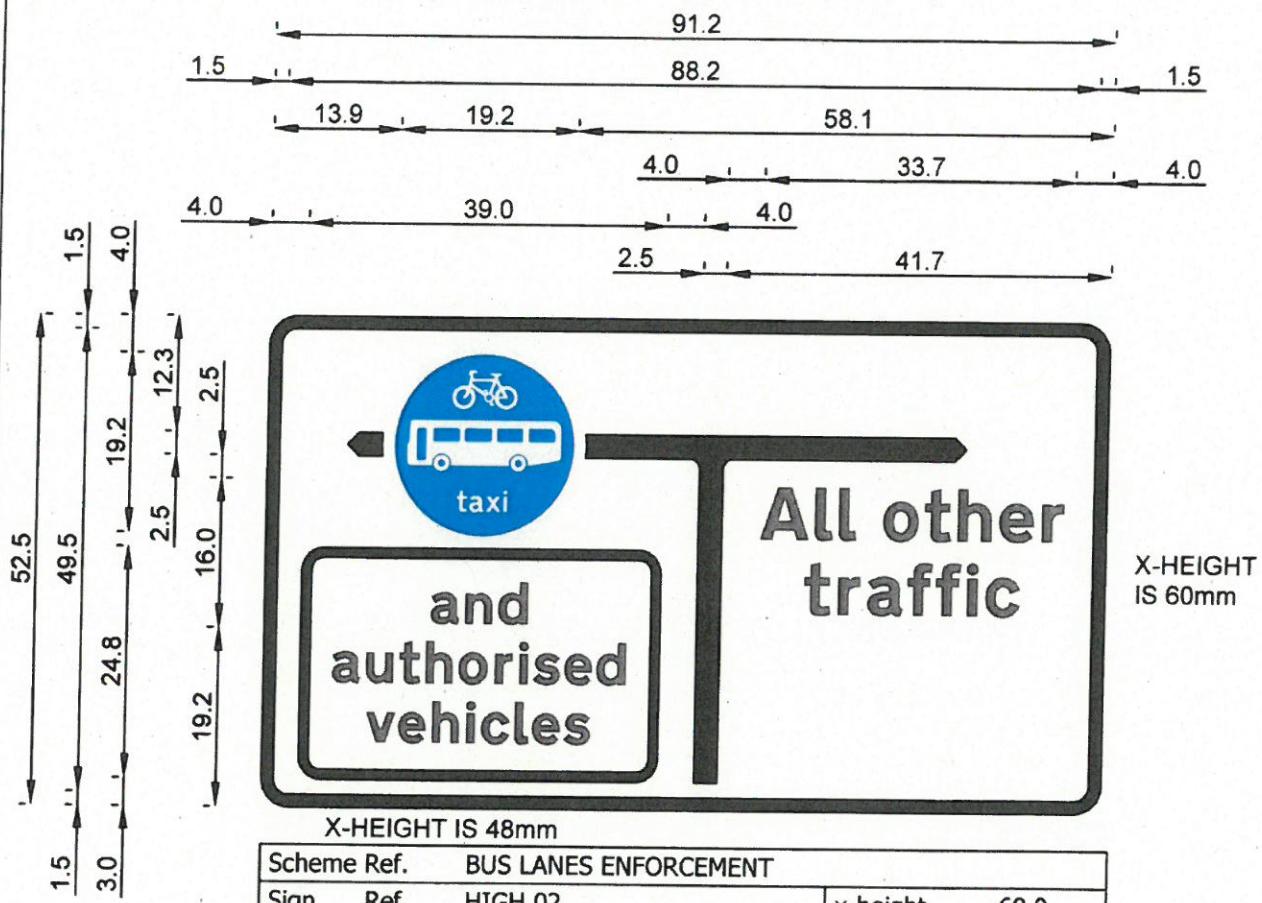

Scheme Ref.	BUS LANES ENFORCEMENT		
Sign Ref.	HIGH 02	x-height	60.0
Letter colour	BLACK	SIGN FACE	
Background	WHITE	Width	1365mm
Border	BLACK	Height	785mm
Material	Microprismatic	Area	1.08m²

Wolverhampton City Council
Regeneration & Environment,
Transportation Services,
Heantun House,
Salop Street,
Wolverhampton WV3 0SQ.

BUS LANES ENFORCEMENT ROAD SIGN HIGH 02

Date 02/02/16
Scale NTS
Drwg. No. T4/3396A

NOTE: ALL DIMENSIONS EXPRESSED AS STROKE WIDTHS UNLESS OTHERWISE STATED
1 STROKE WIDTH (SW) = 1/4 OF X-HEIGHT
62.5mm X-HEIGHT SW = 15.625
SIGN DESIGNED USING KEYSIGNS SOFWARE

X-HEIGHT IS 62.5mm

Scheme Ref. WOLVERHAMPTON BUS LANE ENFORCEMENT	
Sign Ref. 953A	x-height 62.5
Letter colour N/A	SIGN FACE
Background YELLOW	Width 1010mm
Border N/A	Height 1403mm
Material Class RA2 (12899-1:2007)	Area 1.42sq.m

Wolverhampton City Council
Regeneration & Environment,
Transportation Services,
Heantun House,
Salop Street,
Wolverhampton WV3 0SQ.

BUS LANES ENFORCEMENT ROAD SIGN DIAGRAM 953A

Date 31/10/14
Scale NTS
Drwg. No. T4/3141E

NOTE: ALL DIMENSIONS EXPRESSED AS STROKE WIDTHS UNLESS OTHERWISE STATED
1 STROKE WIDTH (SW) = 1/4 OF X-HEIGHT
60mm X-HEIGHT SW = 15
SIGN DESIGNED USING KEYSIGNS SOFWARE

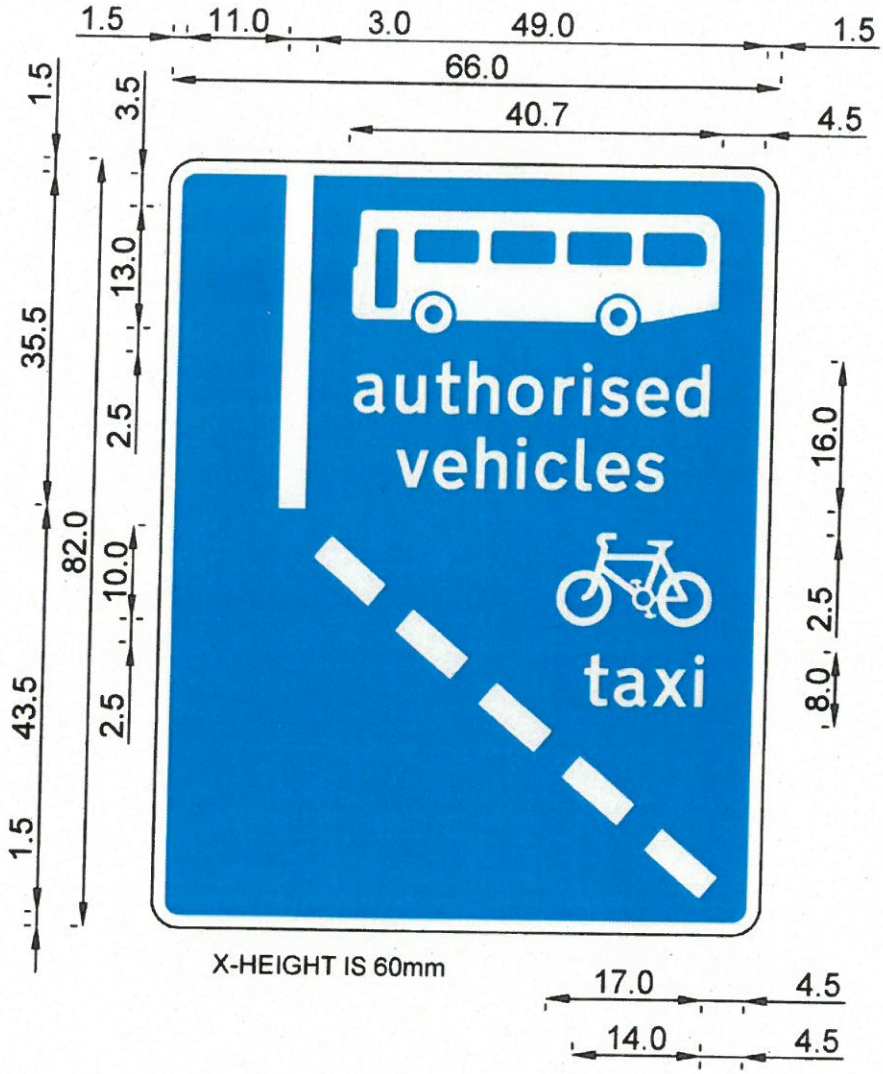

Scheme Ref.	WOLVERHAMPTON BUS LANE ENFORCEMENT		
Sign Ref.	DIAGRAM 958G	x-height	60.0
Letter colour	WHITE	SIGN FACE	
Background	BLUE	Width	990mm
Border	WHITE	Height	1230mm
Material	Microprismatic	Area	1.22sq.m

NEW POLE REQUIRED

Wolverhampton City Council
Regeneration & Environment,
Transportation Services,
Heantun House,
Salop Street,
Wolverhampton WV3 0SQ.

BUS LANES ENFORCEMENT ROAD SIGN DIAGRAM 958G

Date 21/04/15
Scale NTS
Drwg. No. T4/3233C

NOTE: ALL DIMENSIONS EXPRESSED AS STROKE WIDTHS UNLESS OTHERWISE STATED
1 STROKE WIDTH (SW) = 1/4 OF X-HEIGHT
60mm X-HEIGHT SW = 15
SIGN DESIGNED USING KEYSIGNS SOFWARE

Scheme Ref. WOLVERHAMPTON BUS LANE ENFORCEMENT		
Sign Ref. DIAGRAM 959G	x-height	60.0
Letter colour BLACK	SIGN FACE	
Background WHITE	Width	1200mm
Border BLACK	Height	820mm
Material Class RA2 (12899-1: 2007)	Area	0.98sq.m

NEW POLE REQUIRED

Wolverhampton City Council
Regeneration & Environment,
Transportation Services,
Heantun House,
Salop Street,
Wolverhampton WV3 0SQ.

BUS LANES ENFORCEMENT ROAD SIGN DIAGRAM 959G

Date 21/04/15
Scale NTS
Drwg. No. T4/3231C

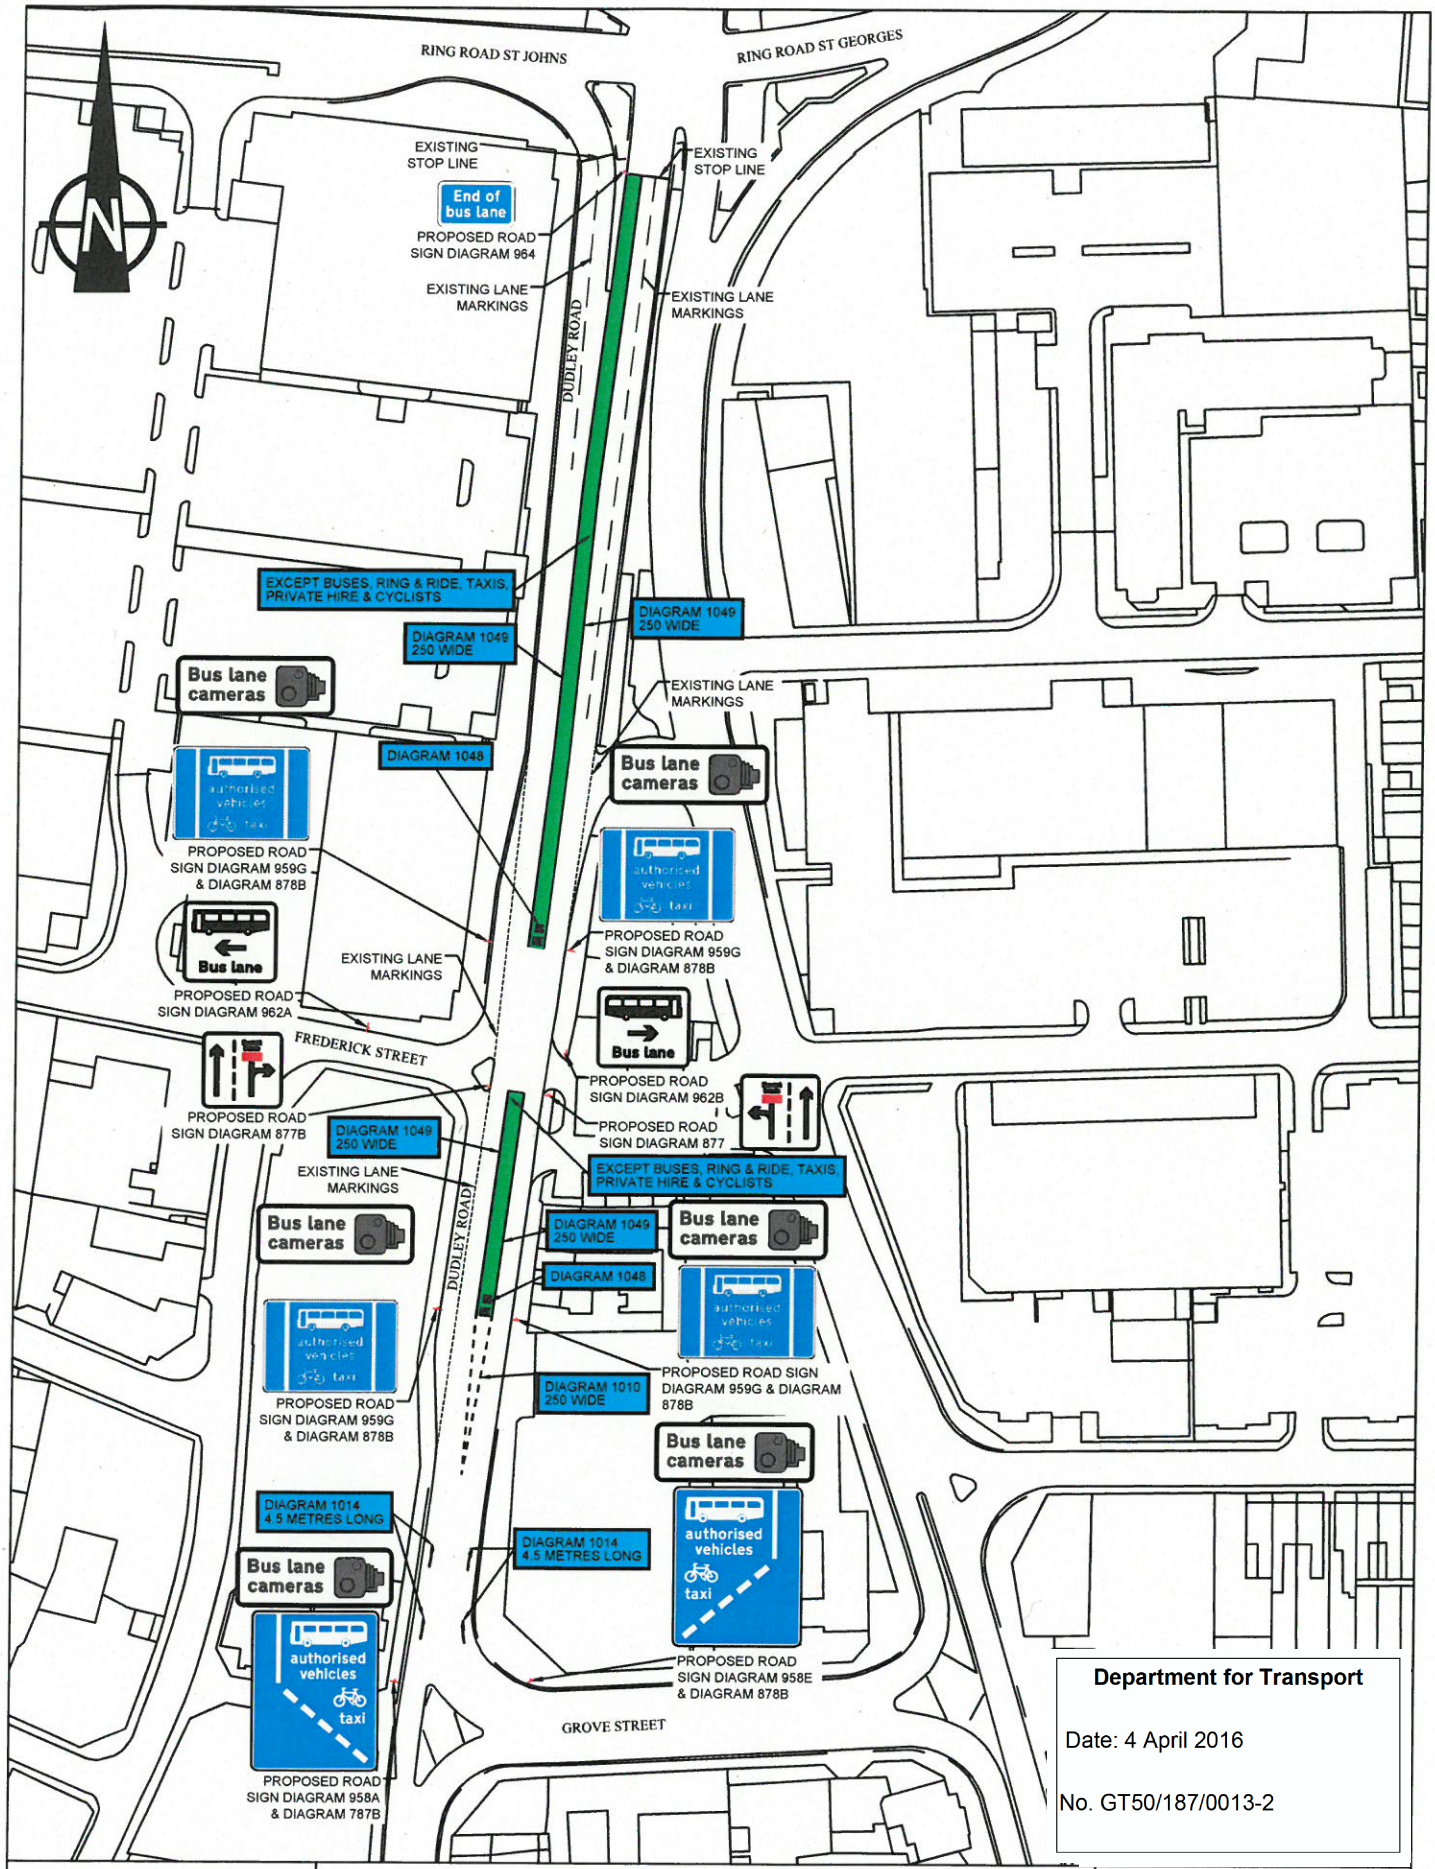

Department for Transport

Date: 4 April 2016

No. GT50/187/0013-2

Wolverhampton City Council
Regeneration & Environment,
Transportation Services,
Heantun House,
Salop Street,
Wolverhampton WV3 0SQ.

DUDLEY ROAD SIGNS & LINES LAYOUT

Date 17/03/16

Scale 1:1500

Drwg. No. T4/3425

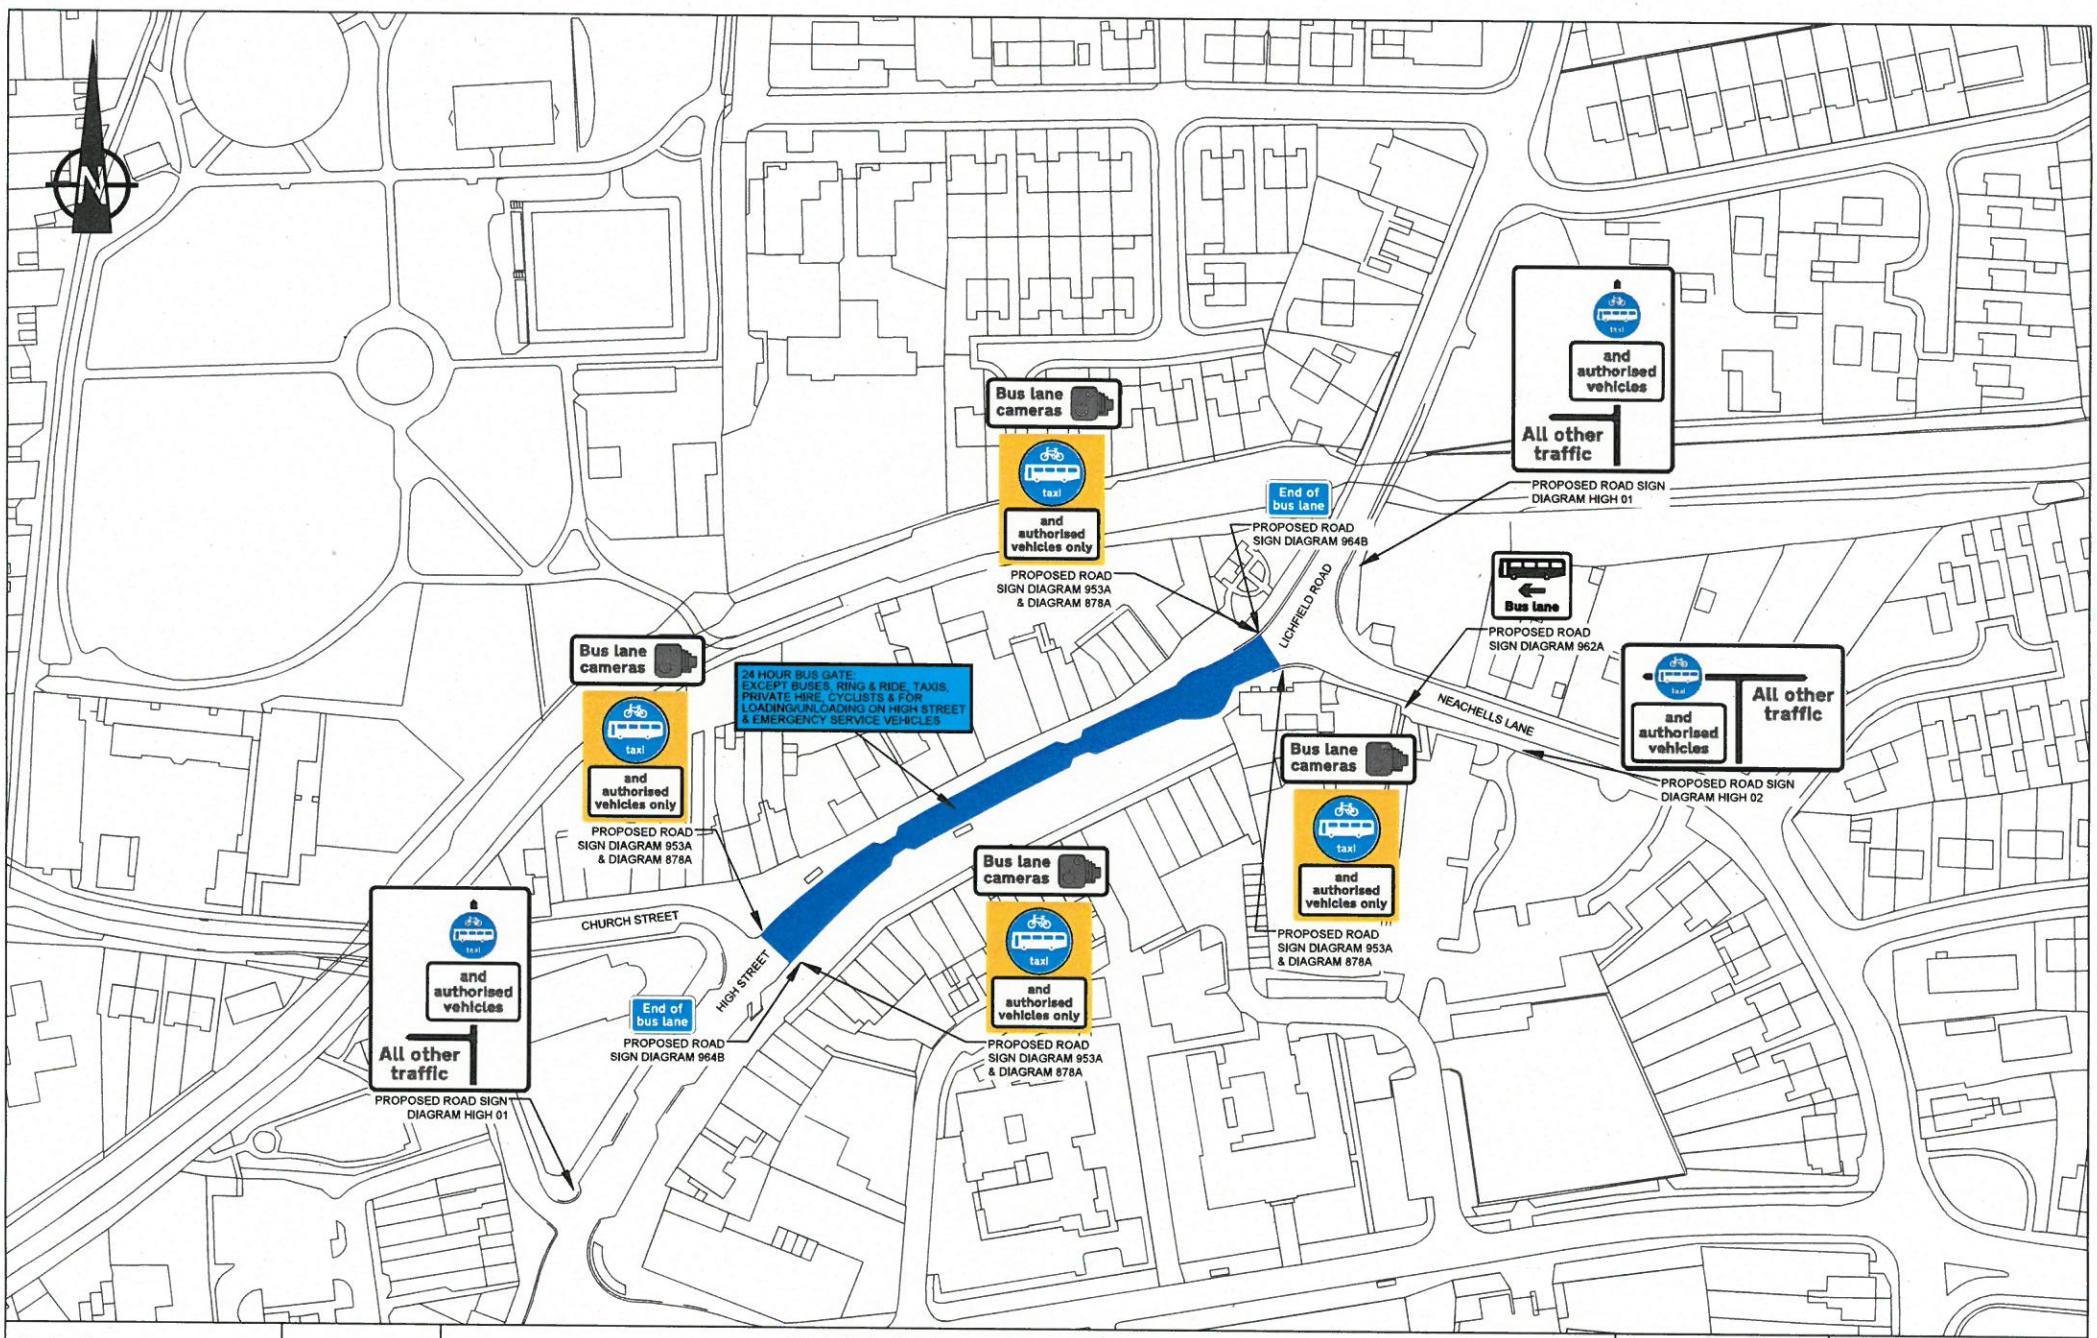

Drawing. No.	Date 02/02/16	BUS LANES ENFORCEMENT HIGH STREET WEDNESFIELD SIGNS LOCATION PLAN	Regeneration & Environment, Transportation Services, Heantun House, Salop Street, Wolverhampton WV3 0SQ.	Wolverhampton City Council
T3/778A	Scale 1:1250			