Department
for Transport

GT50/054/0013

ROAD TRAFFIC REGULATION ACT 1984 – SECTIONS 64 AND 65
AUTHORISATION OF TRAFFIC SIGNS AND SPECIAL DIRECTIONS

The Secretary of State for Transport, in exercise of his powers under Sections 64 and 65 of the Road Traffic Regulation Act 1984, and of all other powers enabling him in that behalf, for the purpose of informing road users of parking restrictions in Broad Street, Hereford, hereby:-

1. authorises the erection at or within 5 metres of the sites shown schematically on the attached plan numbered GT50/054/0013-1 of a traffic sign (hereinafter referred to as "the authorised sign") conforming as to size, colour and character with that shown on the attached drawing numbered GT50/054/0013-2, save that indications of days of the week, times of the day, time periods and the time after which return is permitted may be varied or omitted; and

2. authorises the placing at the said sites of a traffic sign comprising of a road marking (hereinafter referred to as "the authorised marking") conforming as to size, colour and character with that shown in diagram 1028.4 in Schedule 7, Part 4, Item 6 of the Traffic Signs Regulations 2016 (Part 1 of S.I. 2016/362, "the 2016 Regulations") save that the legend shall be varied to "BUSES AND LOADING"; and

3. directs that the authorised sign shall only be used with the authorised marking; and

4. directs that it is a condition of this authorisation that the authorised sign and the authorised marking may only be placed to indicate the effect of a corresponding Traffic Regulation Order; and

Department for Transport

GT50/054/0013

5. directs, without prejudice to any statutory provision to the like effect, that it is a condition of this authorisation that the erection of the authorised sign and the authorised marking at or near the said sites shall continue to have effect only until such day as may be appointed by one month's notice given by the Secretary of State in writing to the traffic authority for the removal or alteration of the authorised sign and the authorised marking and on that day the said authorisation shall, without prejudice to the giving of any further authorisation or direction, cease to have effect.

The provisions of Regulations 7 and 8 of the 2016 Regulations shall apply to the authorised sign in the same manner as they apply to the sign shown in Schedule 4, Part 4, Item 2 of those Regulations.

The provisions of Regulations 7, 9 and 10 of the 2016 Regulations shall apply to the authorised marking in the same manner as they apply to the road marking shown in diagram 1028.4 in Schedule 7, Part 4, Item 6 of those Regulations.

Dated .....30 January..... 2018

CERTIFIED TRUE COPY

[redacted]

30/1/18

DEPARTMENT FOR TRANSPORT

Signed by authority of the Secretary of State

.....[redacted].....

A Delegated Official of the Department for Transport

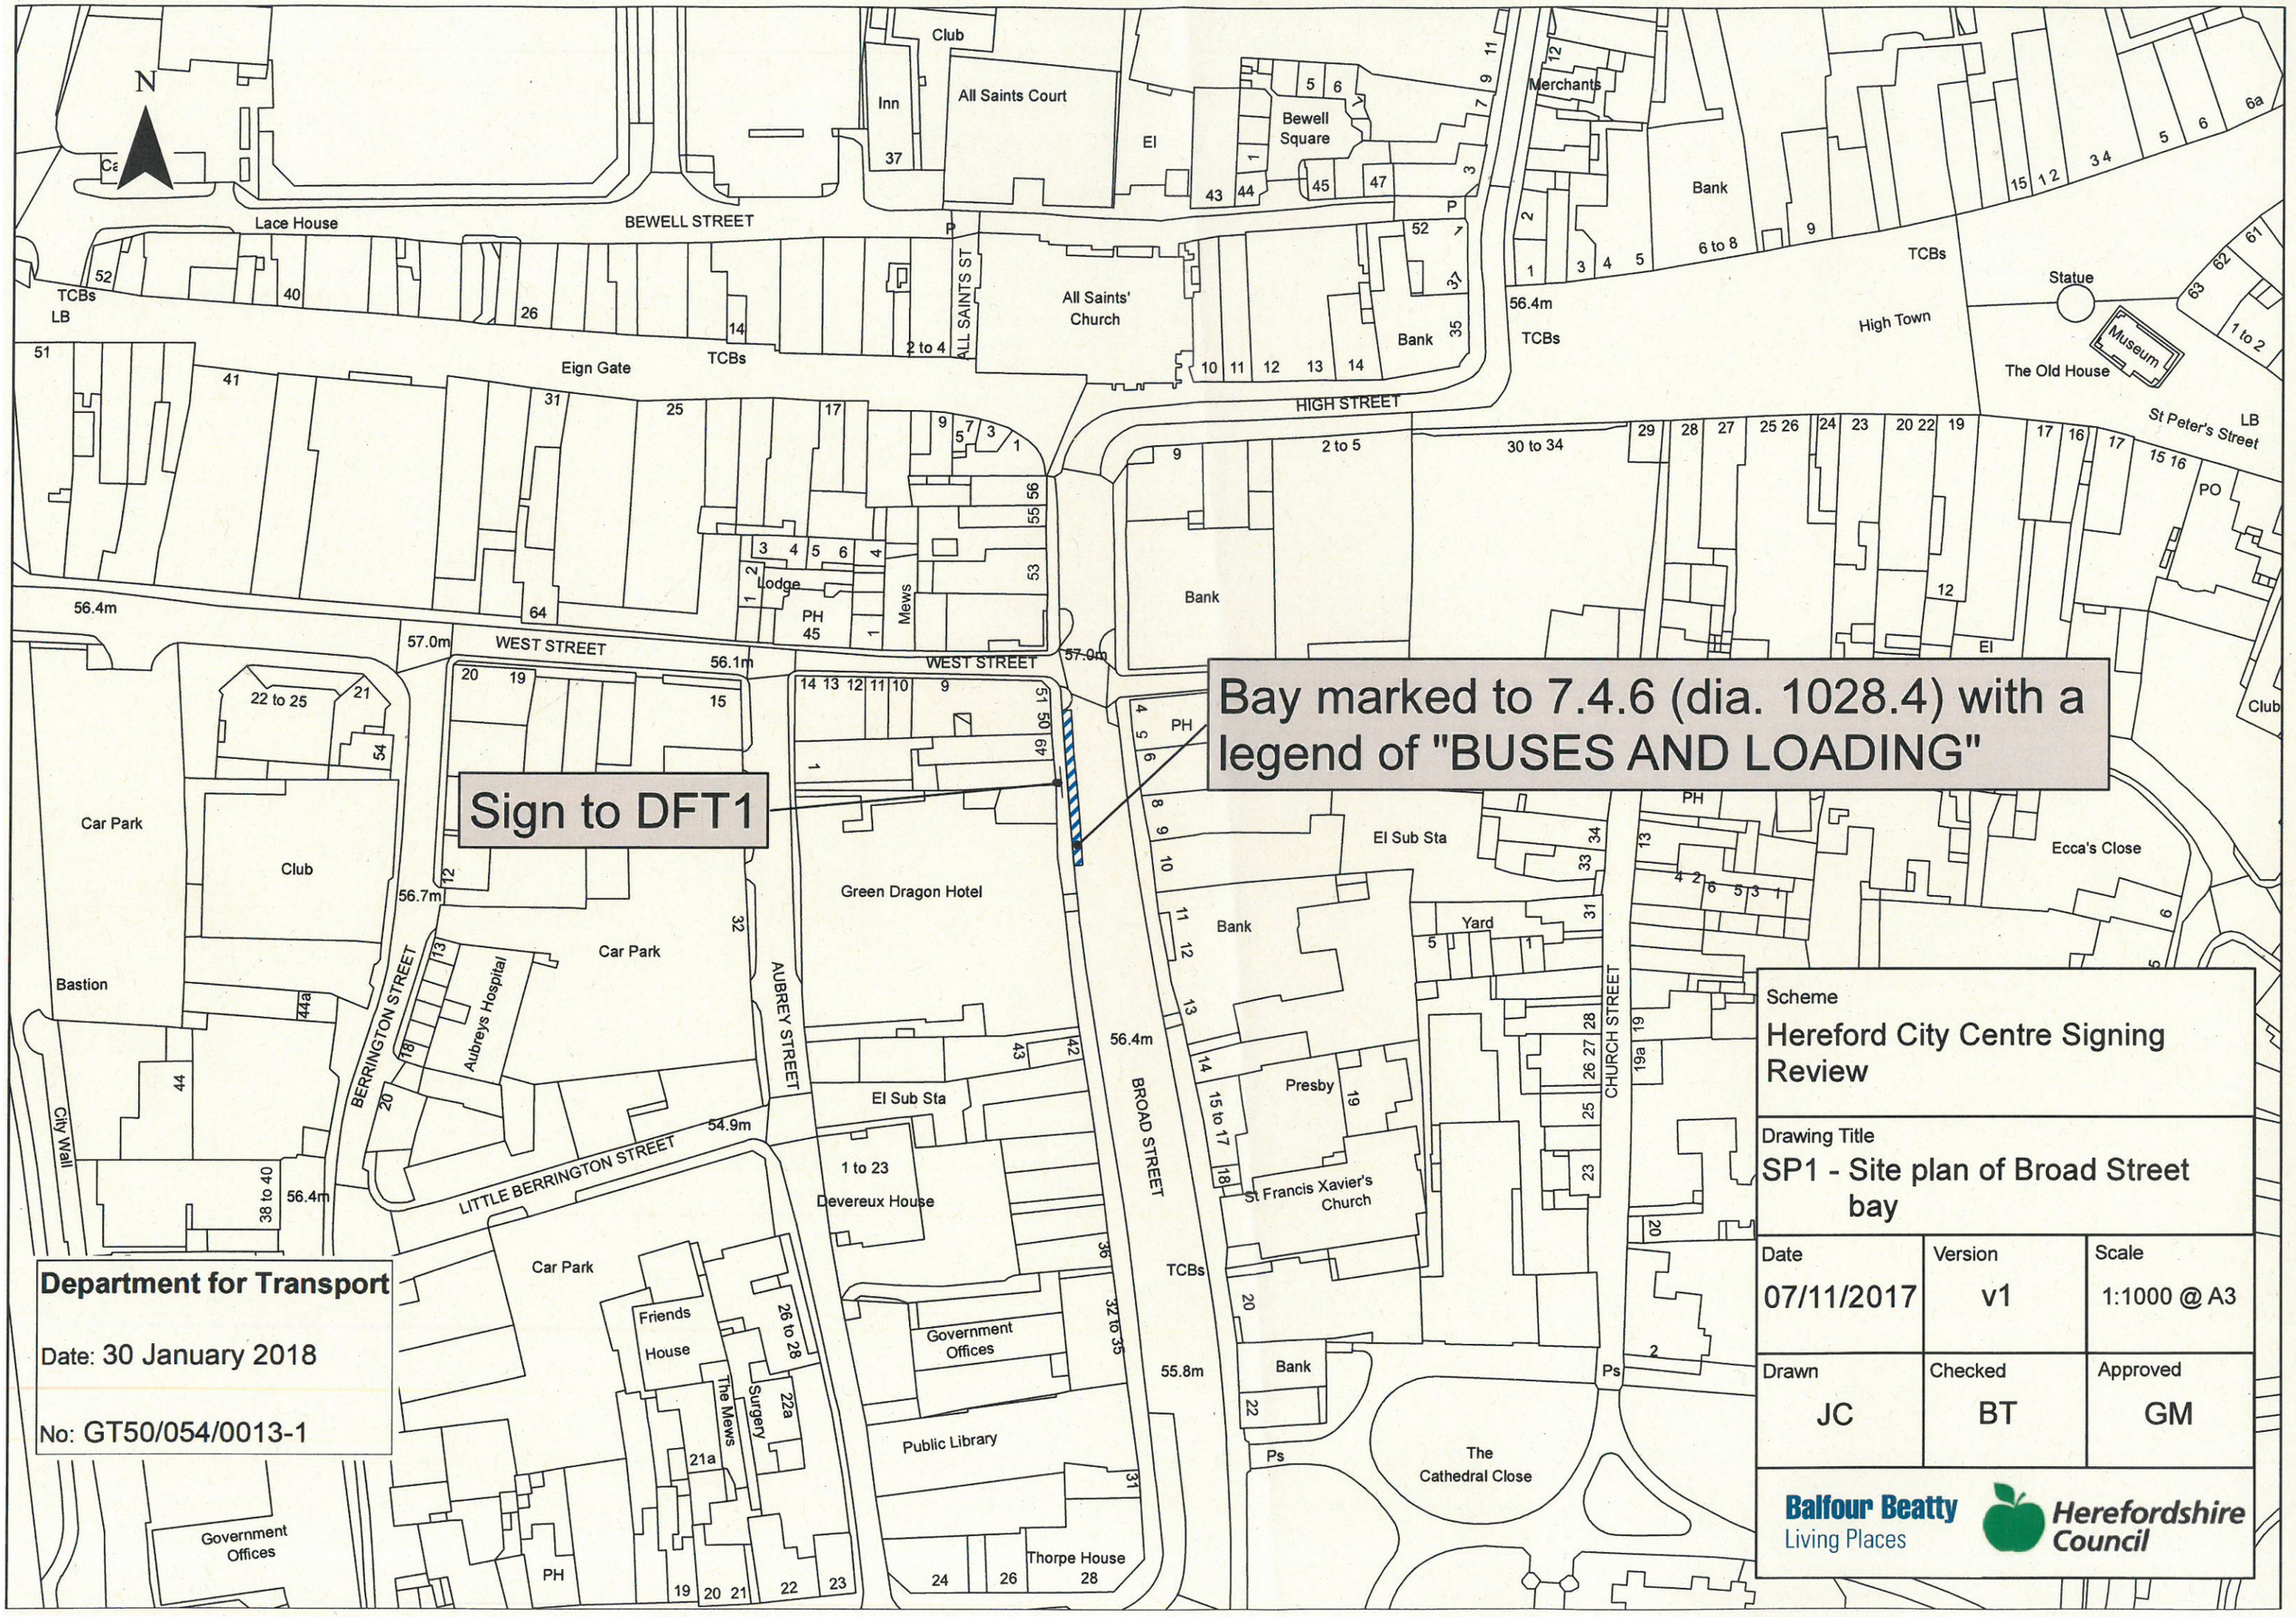

Department for Transport

Date: 30 January 2018

No: GT50/054/0013-1

Scheme		
Hereford City Centre Signing Review		
Drawing Title		
SP1 - Site plan of Broad Street bay		
Date	Version	Scale
07/11/2017	v1	1:1000 @ A3
Drawn	Checked	Approved
JC	BT	GM

Balfour Beatty Living Places

Herefordshire Council

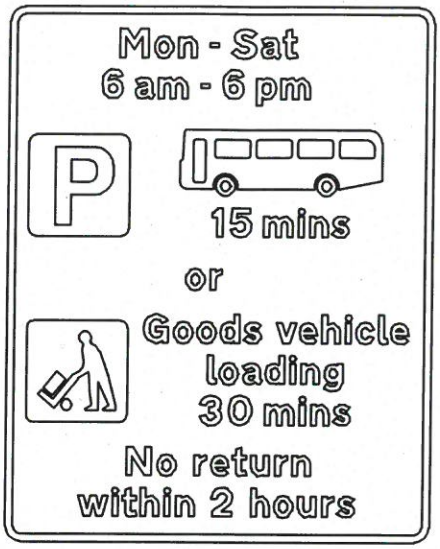

Department for Transport
Date: 30 January 2018
No: GT50/054/0013-2

Scheme Ref:	Hereford City Centre Signing Review		
Sign Ref:	DFT1		
Letter Colour:	BLACK	**X-Height:**	20
Background Colour:	WHITE	**Width:**	420mm
Border:	BLACK	**Height:**	524mm
Material:	Class NR1	**Area:**	$0.22m^2$

REV	DATE	DESD/DRWN	CHKD	APPD	AMENDMENT
A	22/11/17	JC	DS	GM	Amended layout based on DFT advice

DESIGNED: JC	DRAWN: JC	DRAWING STATUS: FOR INFORMATION	
CHECKED: BT	APPROVED: GM	DATE: 7/11/17	SCALE @ A4: NTS
SHEET: 1 of 1	REVISION: A		

DRAWING TITLE

Hereford City Centre Signing Review
Non-prescribed Sign Design
Combined goods vehicles loading & bus parking bay

DRAWING NUMBER: DFT1

© Balfour Beatty Living Places

DO NOT SCALE FROM THIS DRAWING